




EXISTING REAR ELEVATION INCLUDING DEMOLITION

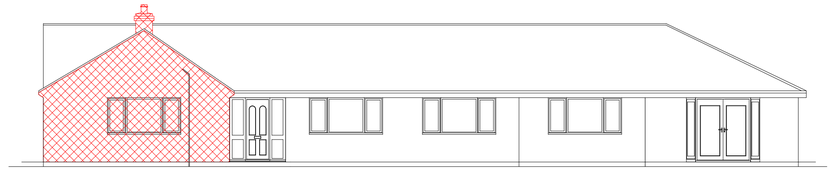


EXISTING FRONT ELEVATION INCLUDING DEMOLITION

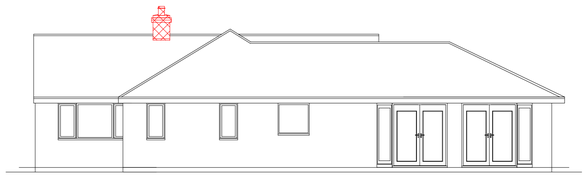


EXISTING SIDE ELEVATION INCLUDING DEMOLITION

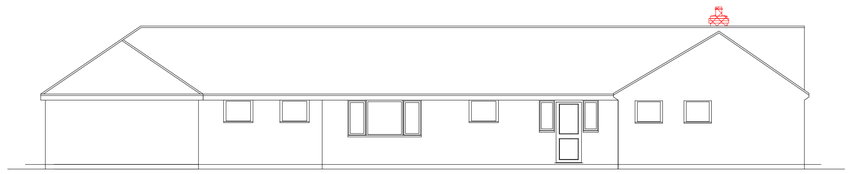


EXISTING SIDE ELEVATION INCLUDING DEMOLITION

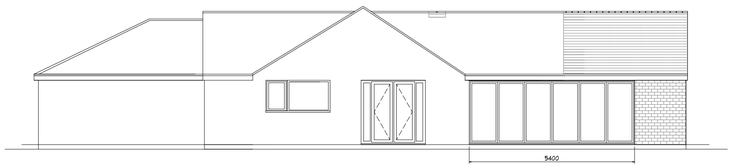


PROPOSED REAR ELEVATION

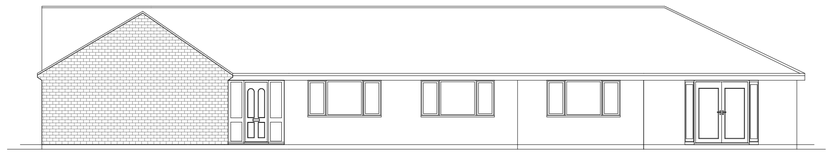

PROPOSED FRONT ELEVATION

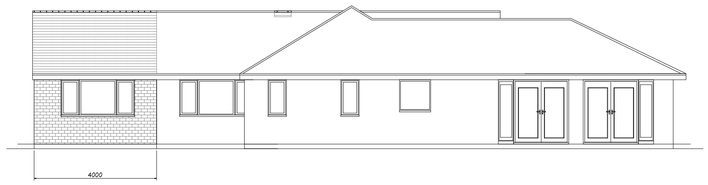

PROPOSED SIDE ELEVATION

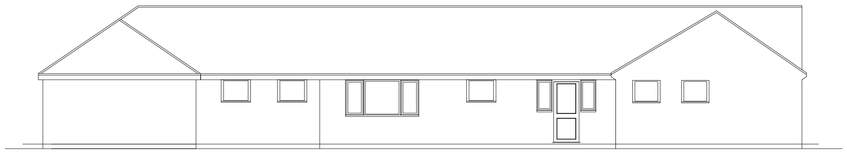


PROPOSED SIDE ELEVATION

Scale 1:100 5m 10m

Notes-

Date	Rev	Description
30.08.2023	A	Initial draft plans for client review;
25.09.2023	B	Addition of 3 x MK06 roof lights to roof;
11.10.2023	C	Removal of roof lights to roof and chimney;

This drawing is applicable to the concept design and planning application work stages only and is not suitable for construction purposes. All dimensions given are approximate and must be checked and clarified on site at every stage. No responsibility can be accepted for errors made by others in scaling from this drawing. This drawing and design remain the copyright of Austen Dawson (UK) Limited and must not be copied, loaned or disclosed without written agreement in accordance with our Standard Terms of Business.

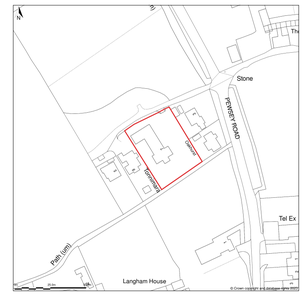

EXISTING LOCATION PLAN
(not to scale)

-Elements to be Removed/ Demolished;

AUSTEN DAWSON
DESIGN | BUILD | SURVEY

Proposed Side Extension

7 Pewsey Road
Upavon, Pewsey
Wiltshire, SN7 7GW

Drawing Title

Existing, Demolition & Proposed Elevations

Client

Katherine Bunce

Drawing No.

AD_7_SN9 6DT_02_Rev C

Date	Scale
Oct 2023	1:100
Drawn by	Checked by
BQ	MM

Page Size - A1

5000 mm

T: 01367 358080
E: info @austendawson.co.uk