
A2 PRINT

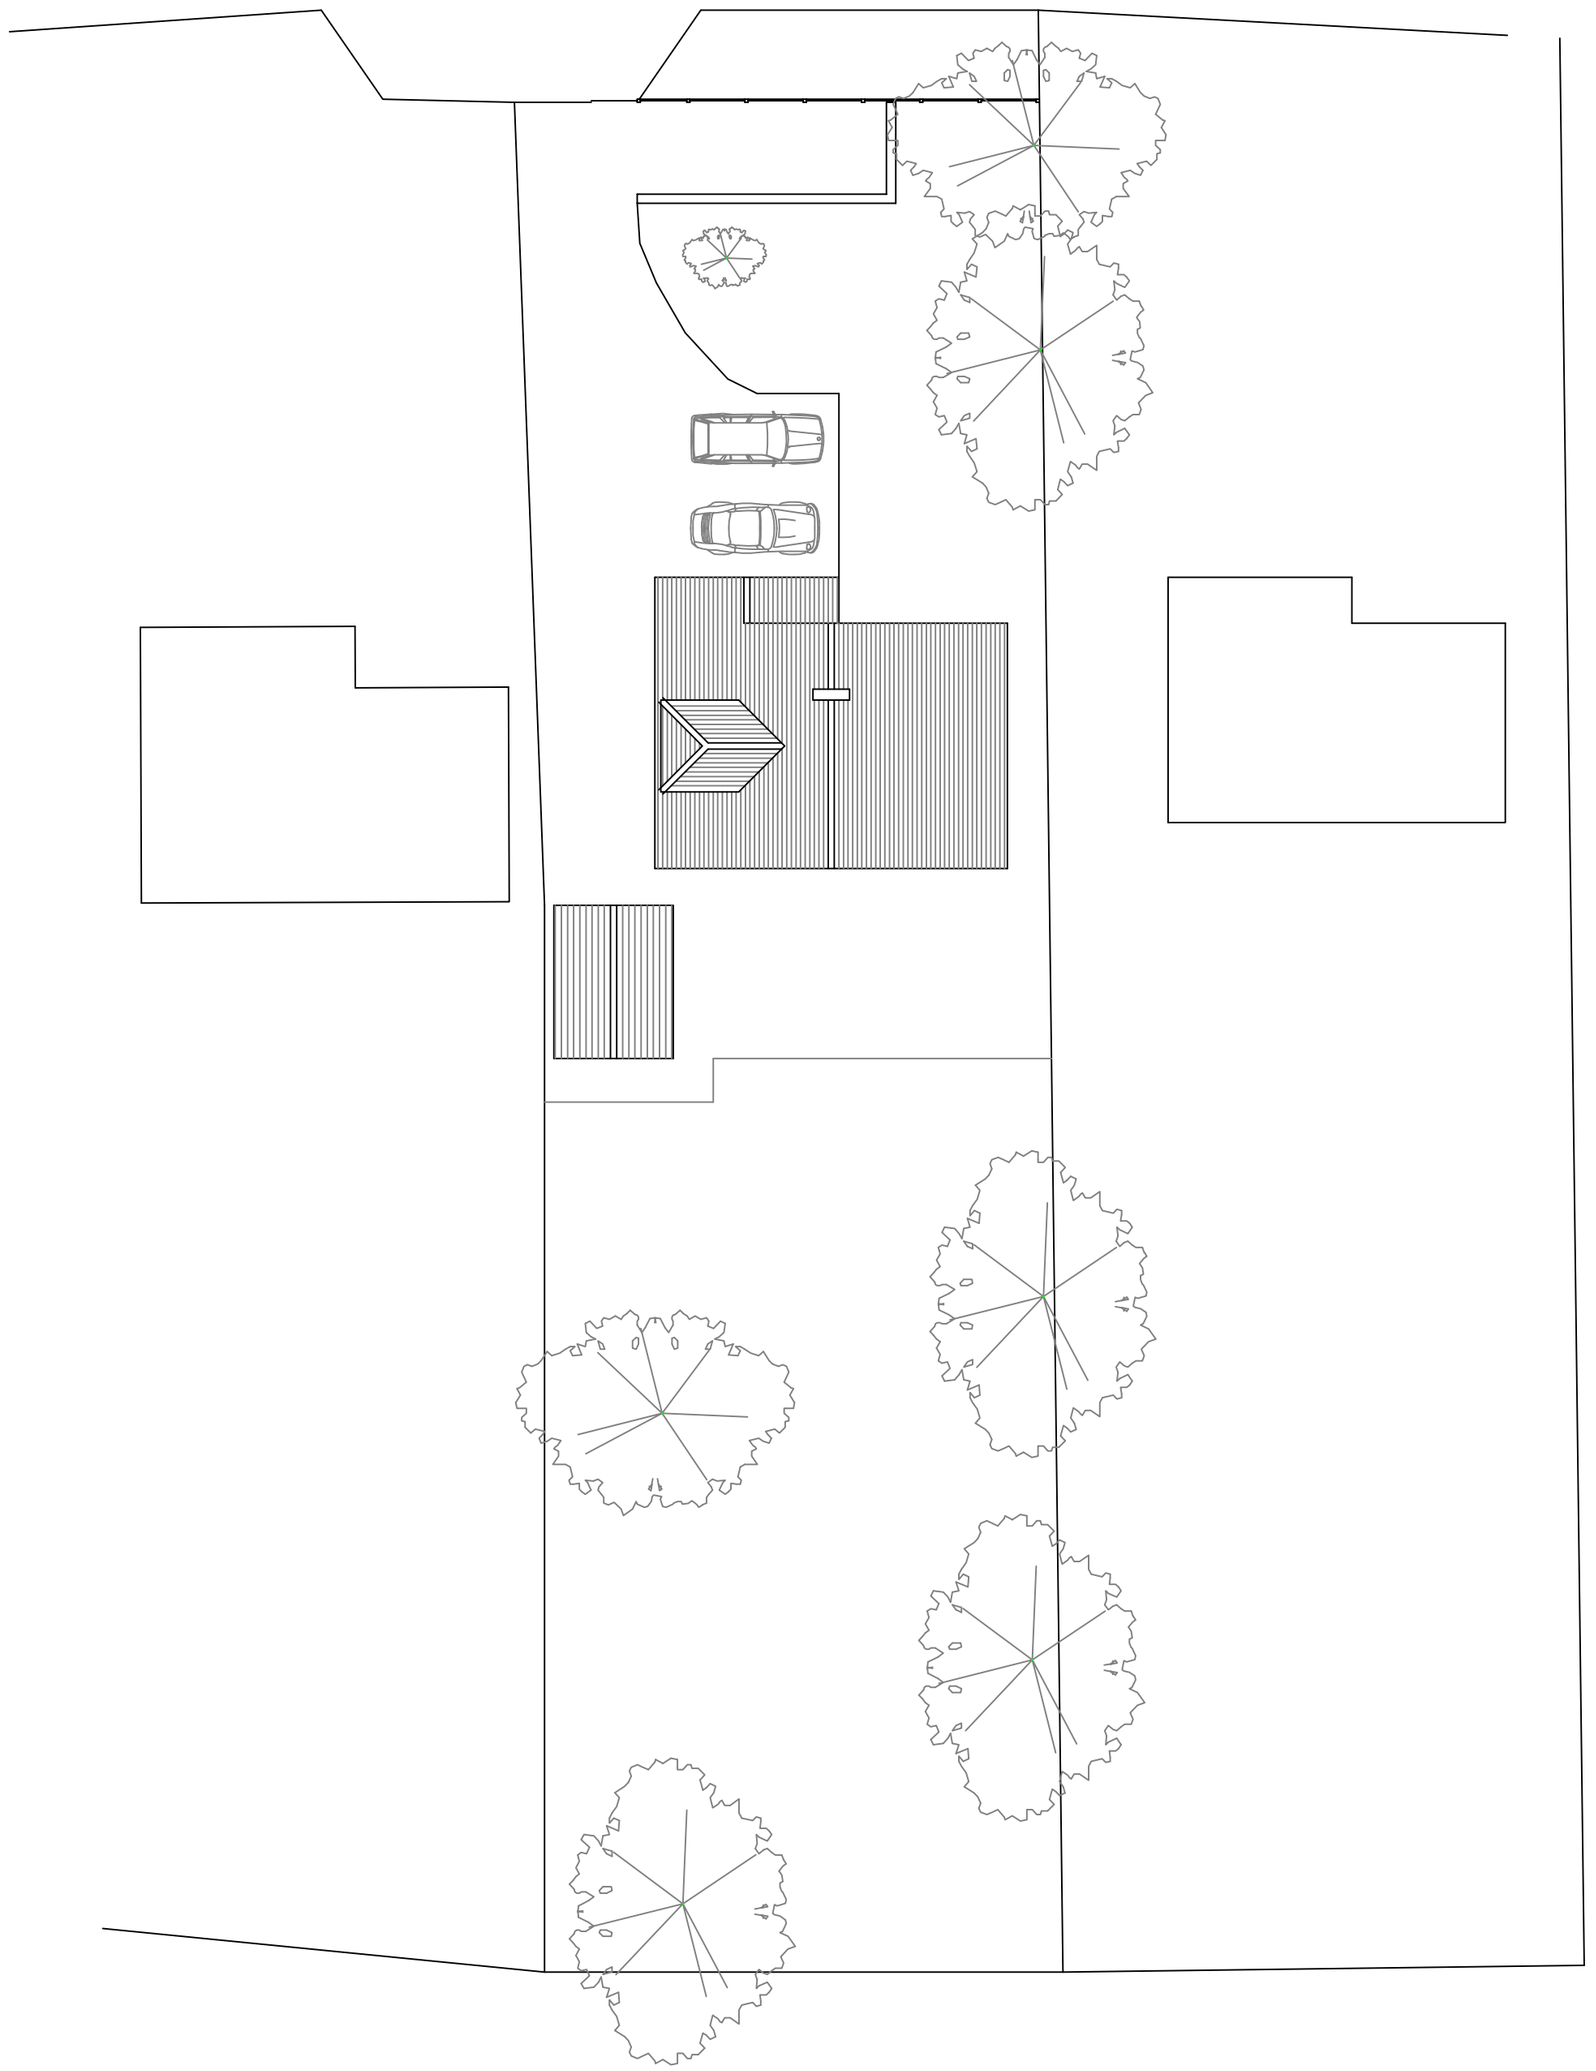

SITE PLAN 1:200

0 1 2 3 4 5 10 20

scale bar 1:200

issue 2 redesigned

SJF PLANNING
& DESIGN SERVICE

01225 782078 simonnearthebell@gmail.com

PROPOSED	DETACHED GARAGE WITH ATTIC ROOM
CLIENT	MR & MRS N TOWNSEND
LOCATION	44 SEEND CLEEVE SEEND MELKSHAM SN12 6PY
TITLE	EXISTING BLOCK PLAN 1:200

DRG NO	ISSUE	DATE
1742-3	2	JULY 2017

A2 PRINT