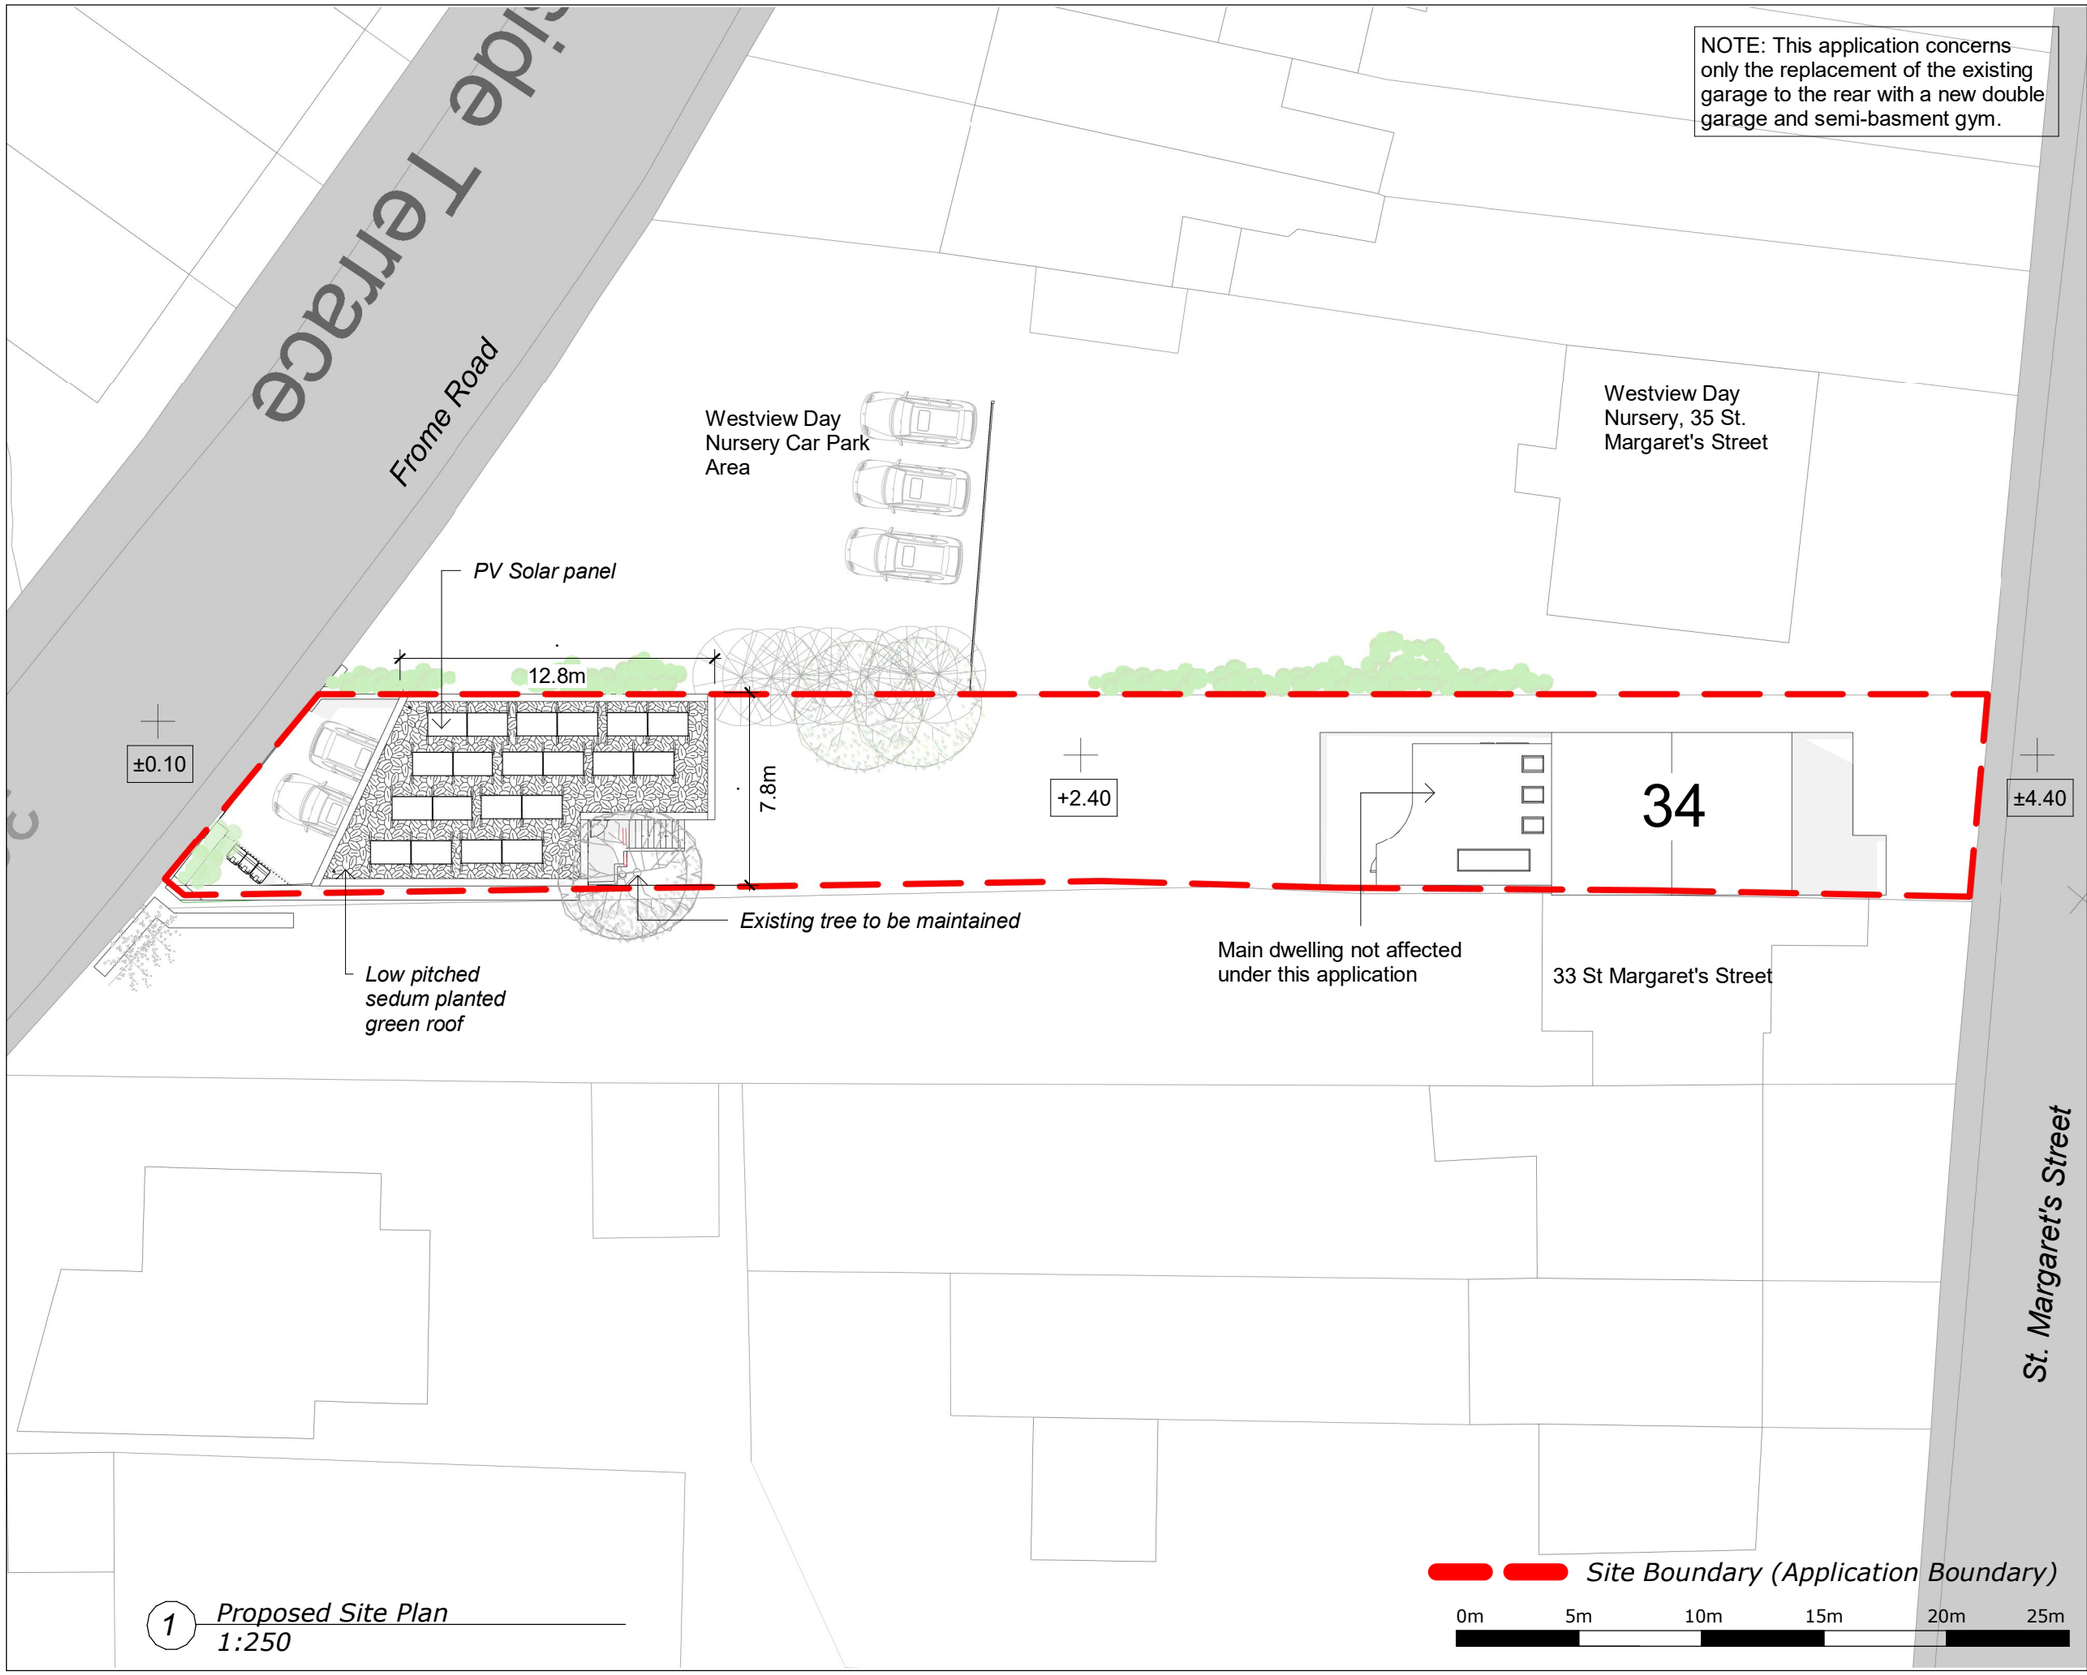


NOTE: This application concerns only the replacement of the existing garage to the rear with a new double garage and semi-basment gym.

1 *Proposed Site Plan*
1:250

(c) 2019 Labox Limited

GENERAL NOTES

- All works proposed shall be conducted in accordance with the related H&S and CDM regulations. Where doubt arises over any aspect of safety, consult Labox Limited for advise.
- Should any discrepency be found on this drawing or related project information then the matter should be brought to the attention of Labox Limited for resolution as soon as possible.
- This drawing may be based on a measured survey or Ordinance Survey information. Do not scale from this drawing unless for planning purposes.
- All dimensions are in millimetres unless otherwise stated. Do not scale from this drawing. All information and layouts detailed on this drawing are subject to site dimension checks.
- Copyright - All Labox Limited drawings are the property and copyright of Labox Limited and are not to be used for any purpose without prior written agreement.

N

SCALE

Issue:	Drawn:	Checked:	Date:
SG	KL	SG	30-03-2022
SG	KL	SG	07-04-2022
SG	KL	SG	22-06-2022
SG	RA	SG	16-08-2023

LABOX Limited

Labox Limited
-Elms Cross Yard
Bradford on Avon, Wiltshire
BA15 2EA
+44(0)1225 866269

-Carrer Llopis 20 25002
Lleida, Spain
+34 973 242 066

sarah@laboxdesign.com
www.laboxdesign.com

PROJECT NAME
796-22 Rear 34 St. Margaret's Street: Replacement of Existing Garage

PROJECT ADDRESS
34 St. Margaret's Street

CLIENT
Mr. Dan Wright

SHEET NAME
Site Plan Showing Proposed New Garage

SHEET SIZE
A3

SCALE
1 : 250

STATUS CODE
S4

STATUS
Planning Application

REVISION DATE
04/01/2024

REVISION
RV06

DOCUMENT REFERENCE

IDENTIFICATION-LOCATION | SHEET NUMBER

Project Code | Originator Code | Vol/ Zone | Level/ Location | Type | Dis | Number

796-22-LBX-ZZ-ZZ-DR-A-0101