
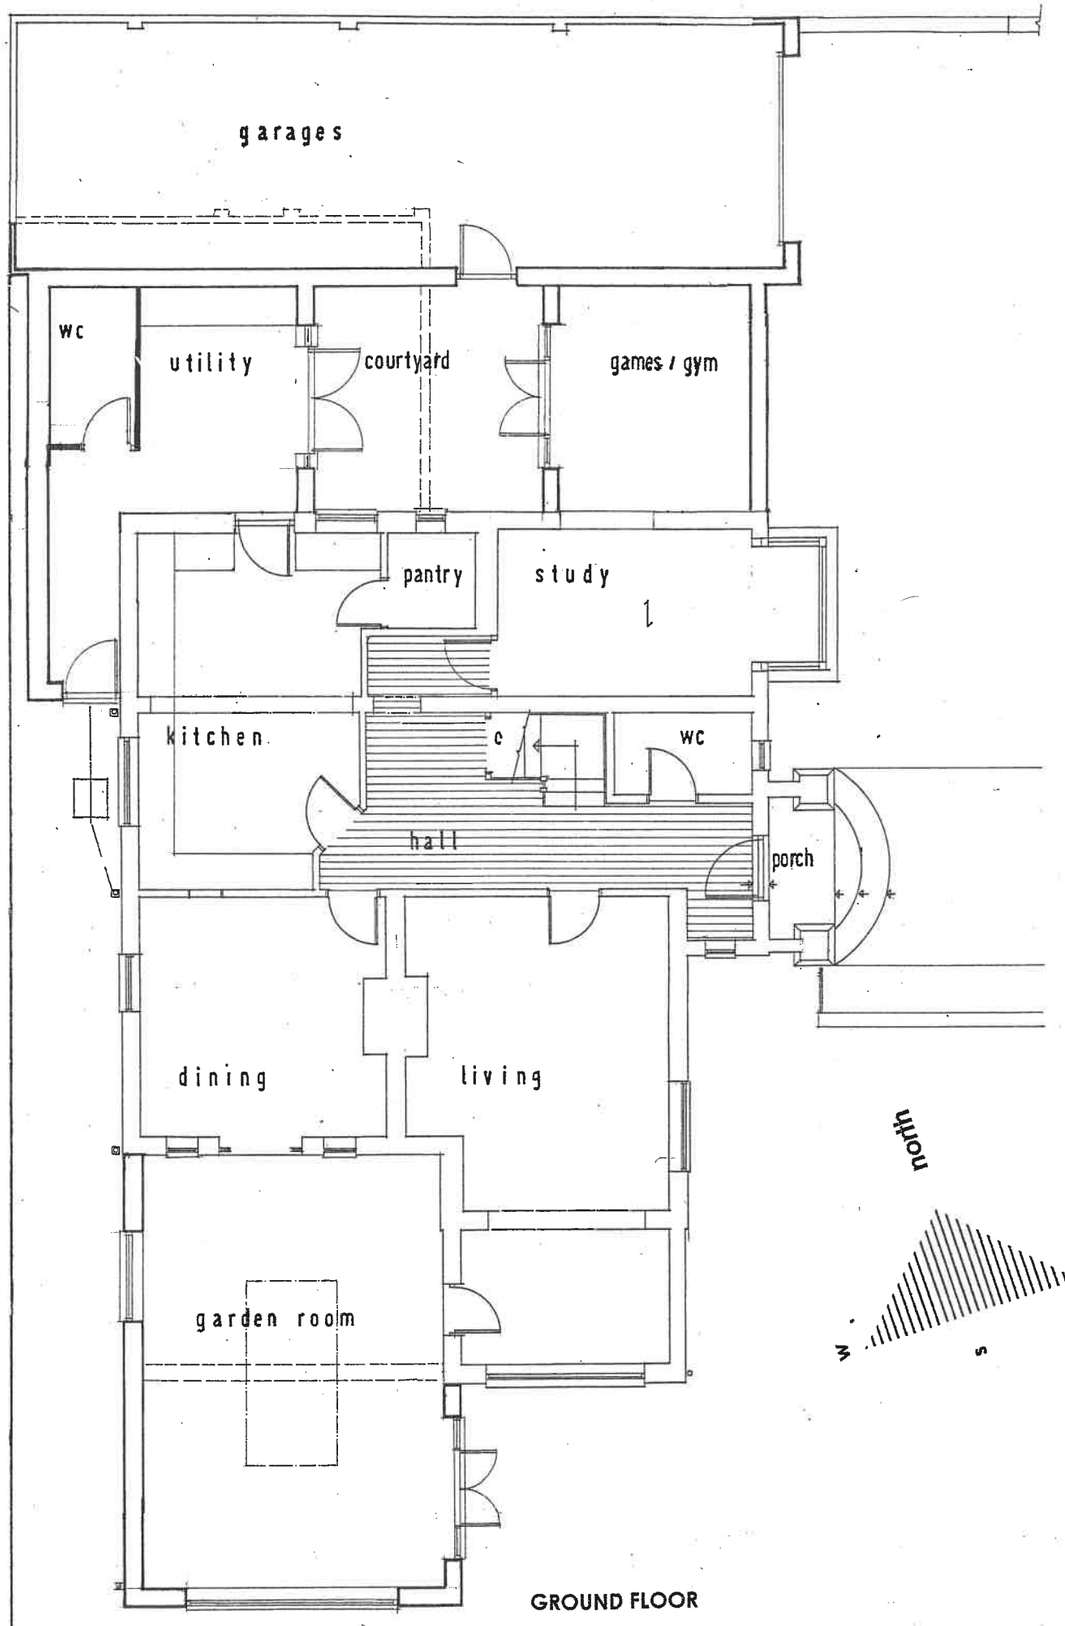


GROUND FLOOR

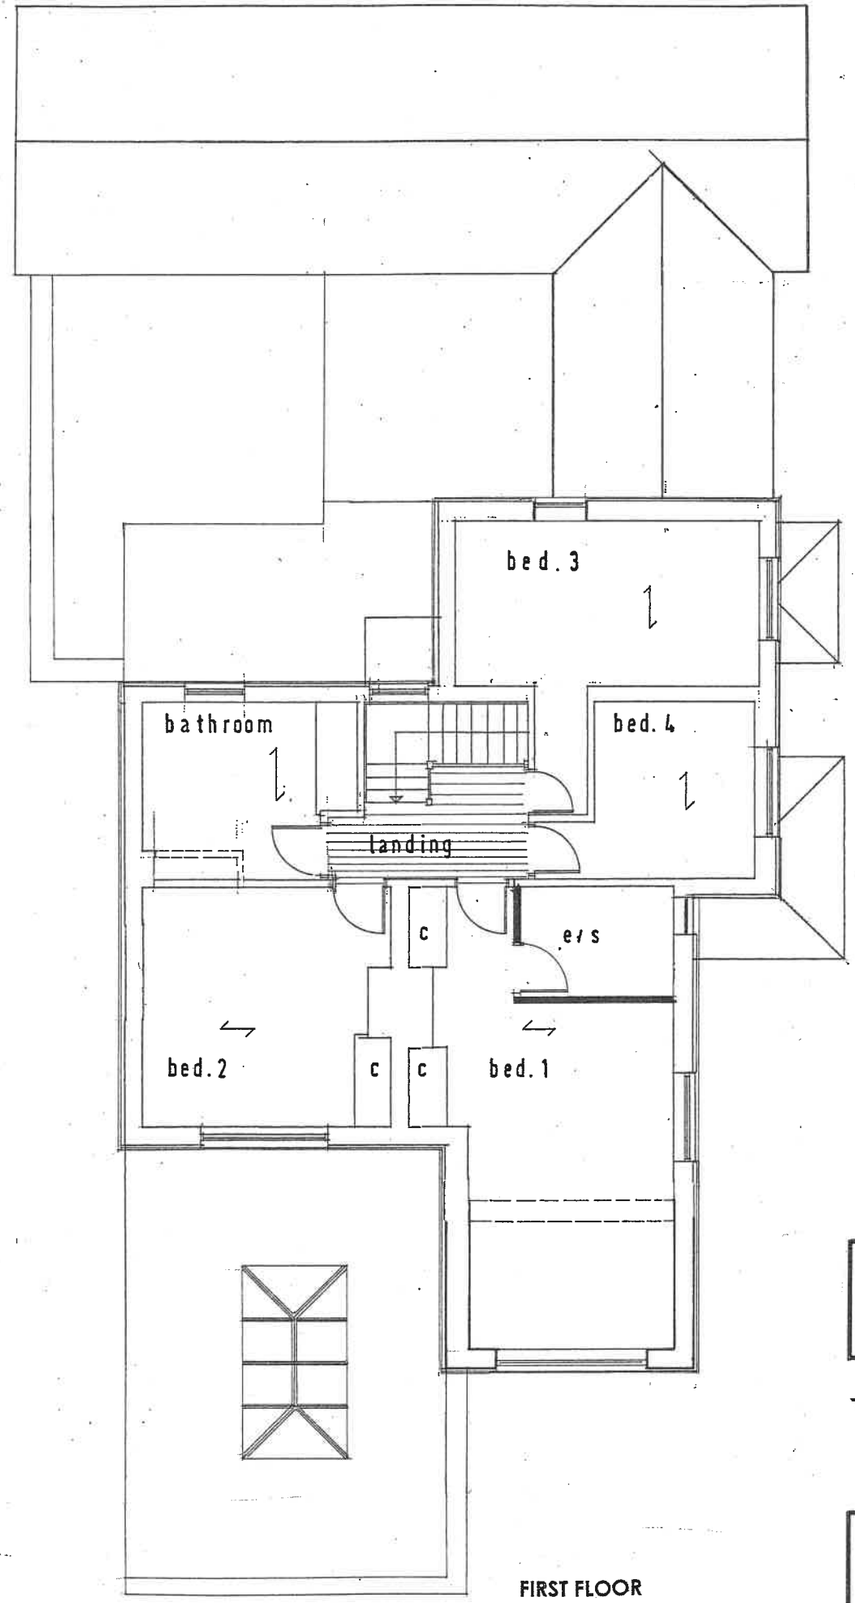

FIRST FLOOR

0 1 2 3 4 5m

MR. + MRS. W. HARVEY
1. CHAIN LANE. WARMINSTER. BA12 9LT
Existing floor plans

vaughan lipscombe
architectural + planning
boyers house . black horse lane . westbury leigh
westbury . wiltshire . BA13 3SJ
0794 1234 245 vaughanlipscombe@tiscali.co.uk

SCALE	1/100
DATE	SEPTEMBER 2022
DRAWING	VL.2022/16/03