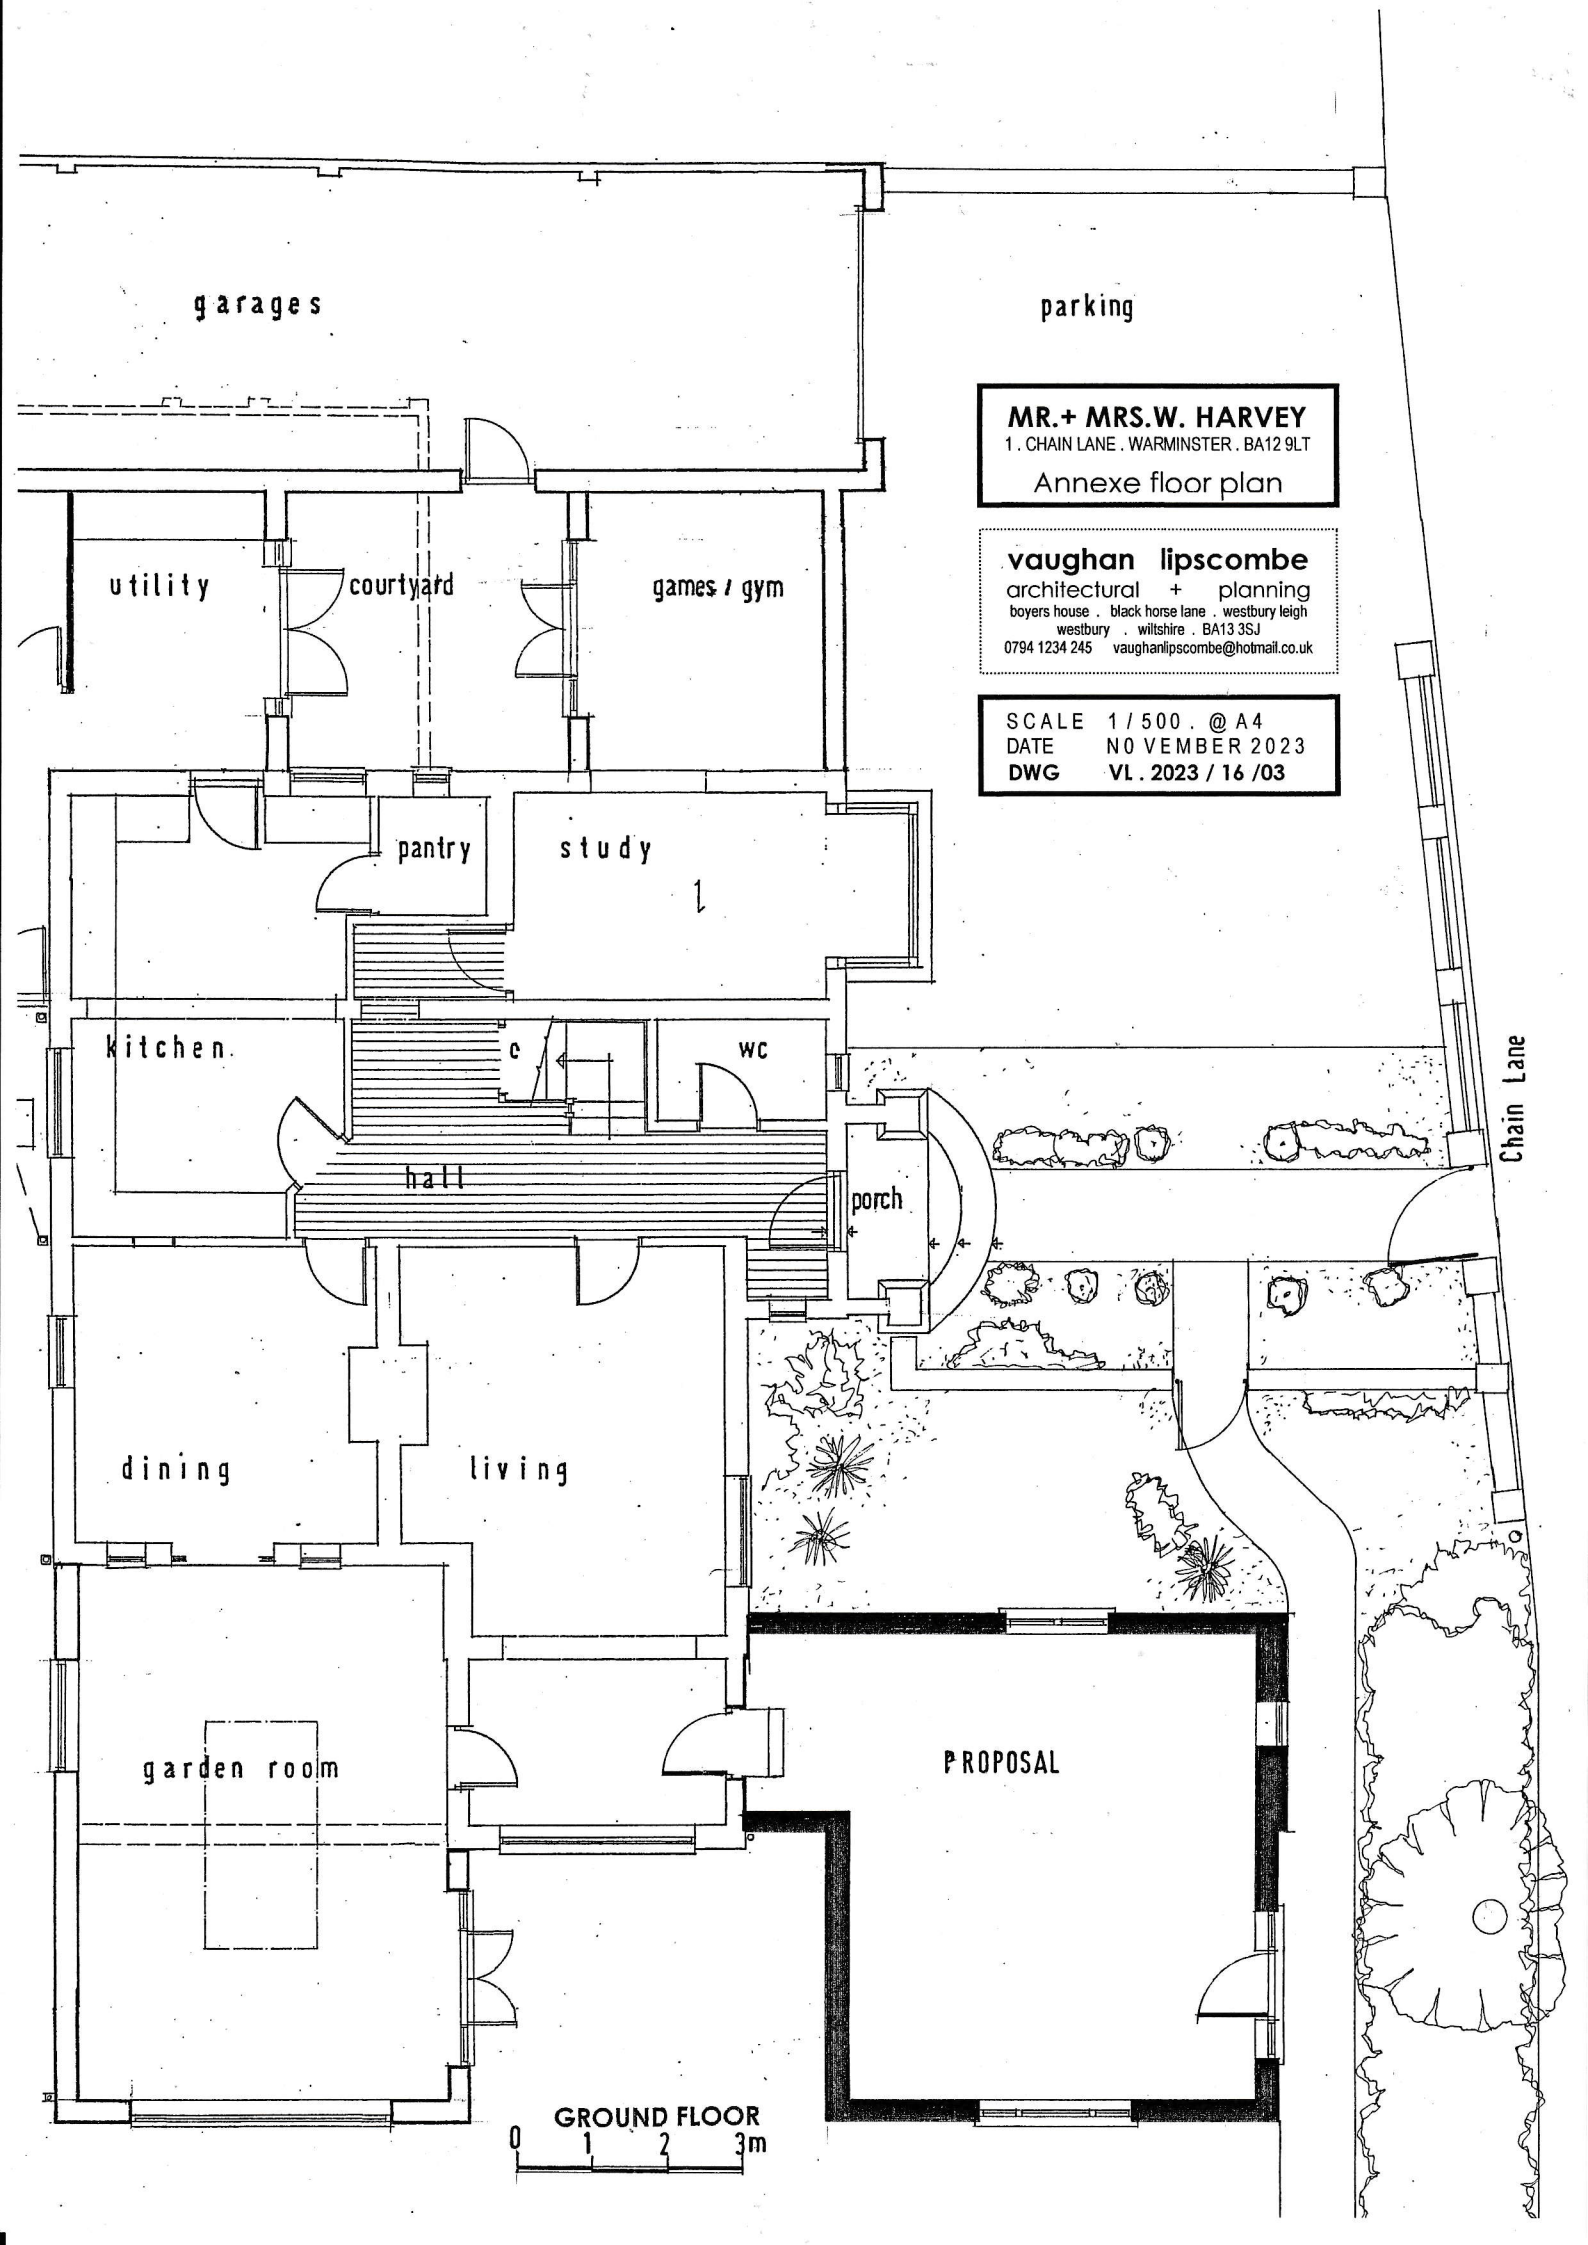


MR.+ MRS.W. HARVEY
1 . CHAIN LANE . WARMINSTER . BA12 9LT
Annexe floor plan

vaughan lipscombe
architectural + planning
boyers house . black horse lane . westbury leigh
westbury . wiltshire . BA13 3SJ
0794 1234 245 vaughanlipscombe@hotmail.co.uk

SCALE 1 / 500 . @ A4
DATE NO VEMBER 2023
DWG VL . 2023 / 16 /03