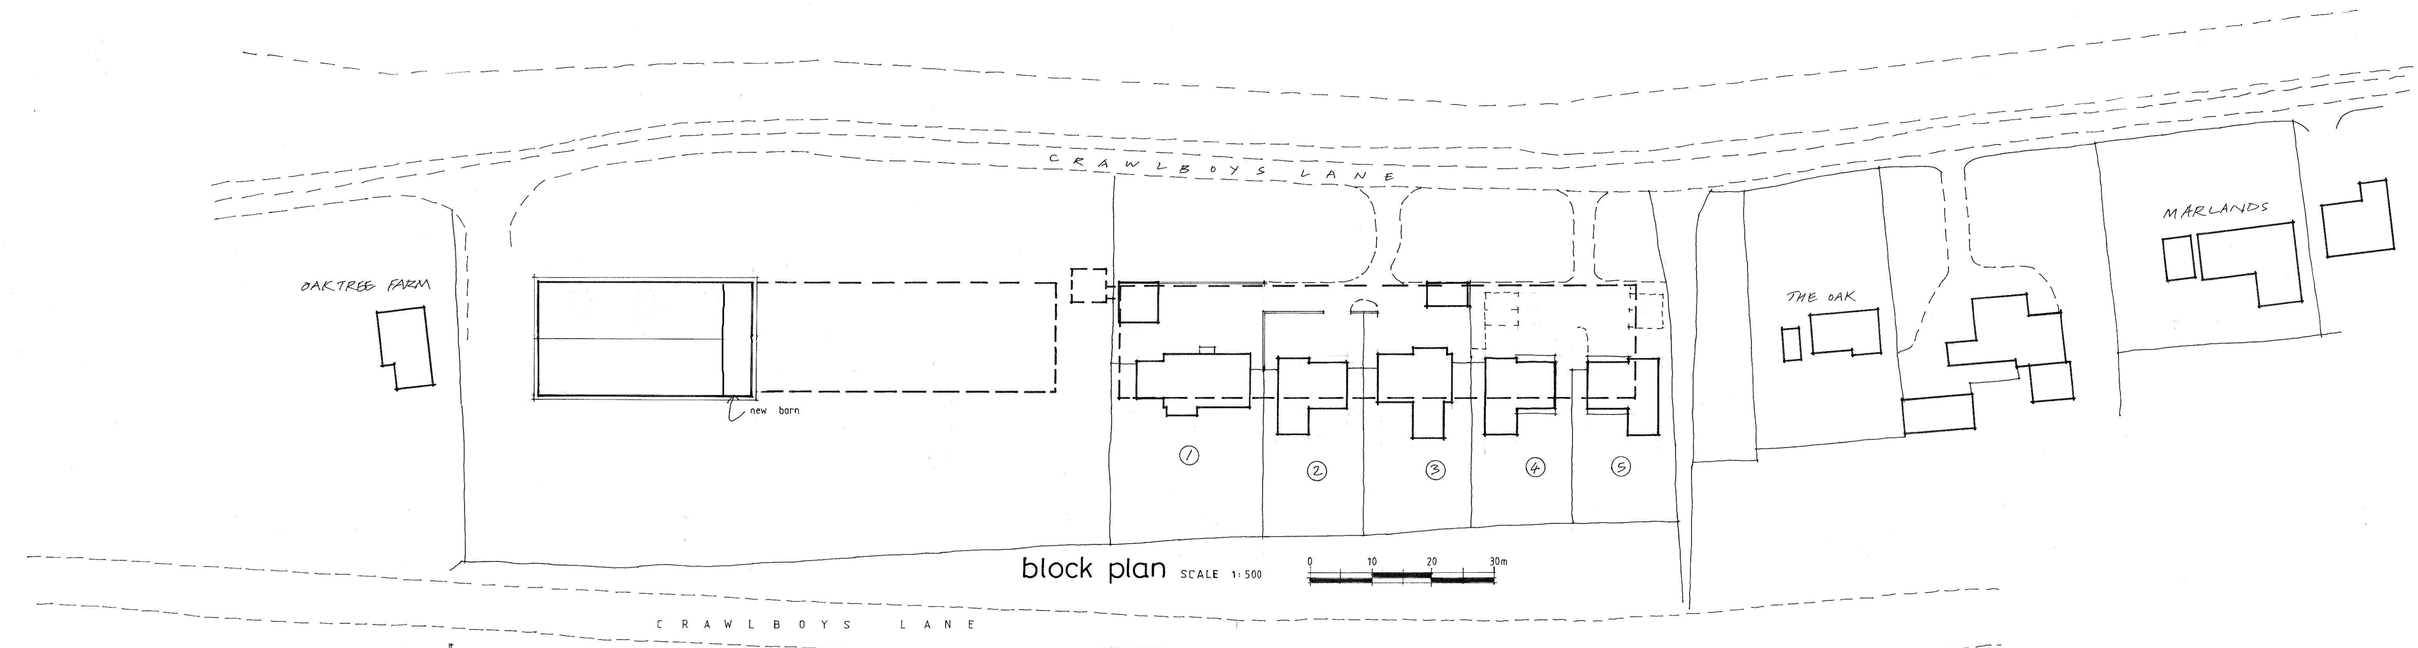

block plan SCALE 1:500

0 10 20 30m

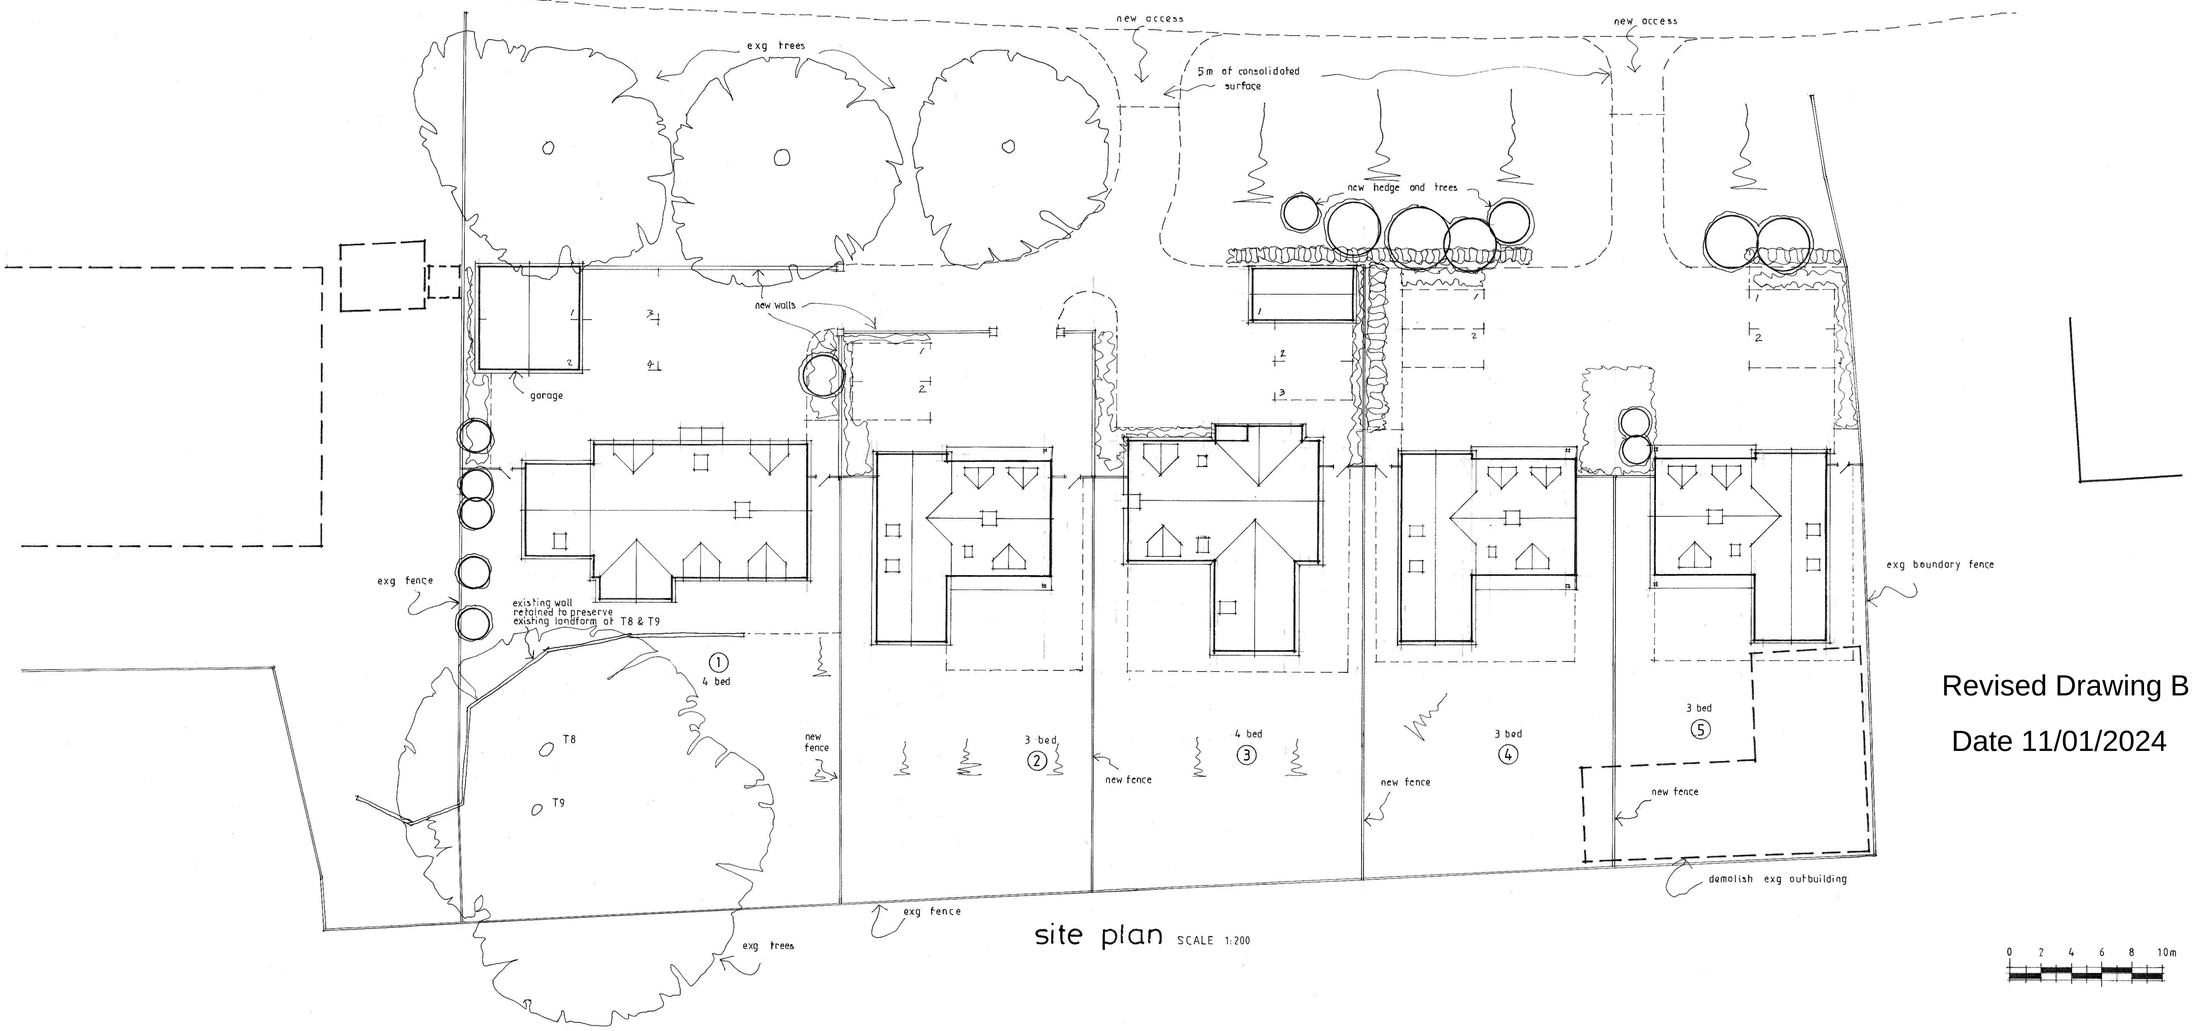

site plan SCALE 1:200

0 2 4 6 8 10m

Revised Drawing B

Date 11/01/2024

A © GRADIENTS TO REAR GARDENS AMENDED TO SUIT LANDSCAPE PROPOSALS. SB 13/11/19
© NEW BARN FOOTPRINT REVISED.

revisions int date

Contractors, Sub Contractors and Suppliers are to check all relevant dimensions and levels of site and buildings before commencing any shop drawings or building work.

This drawing is copyright and may not be reproduced in any part or form without the written consent of Fowler Architecture & Planning.

project
OAK TREE FARM
LUDGERSHALL

drawing
site plan

scale 1:200 @ A1
date OCT '19

170336 – 16
drawing no
A
rev

FOWLER ARCHITECTURE & PLANNING

19 High Street
Pewsey
Wiltshire
SN9 5AF

01672 569444
enquiries@faap.co.uk