General Notes

THIS DRAWING IS COPYRIGHT AND SHOULD NOT BE REPRODUCED IN WHOLE OR PART WITHOUT THE WRITTEN CONSENT OF ROGER HILL ARCHITECTS.

DO NOT SCALE FROM THIS DRAWING.

ALL DIMENSIONS TO BE CHECKED ON SITE AND CO-ORDINATED WITH ARCHITECTS DRAWINGS. ANY DISCREPANCIES TO BE REPORTED TO THE ARCHITECT AND ENGINEER PRIOR TO CONSTRUCTION.

THIS DRAWING IS TO BE READ IN CONJUNCTION WITH ALL RELEVANT ENGINEERS AND ARCHITECTS DRAWINGS AND SPECIFICATIONS.

ALL DIMENSIONS ARE IN MILLIMETERS UNLESS OTHERWISE SHOWN.

ANY FILL MATERIAL SHALL BE SUBMITTED TO ARCHITECT FOR APPROVAL.

IF THE CONTRACTOR FINDS ANY DISCREPANCIES IN THE DRAWING THEY ARE TO NOTIFY THE ARCHITECT IMMEDIATELY.

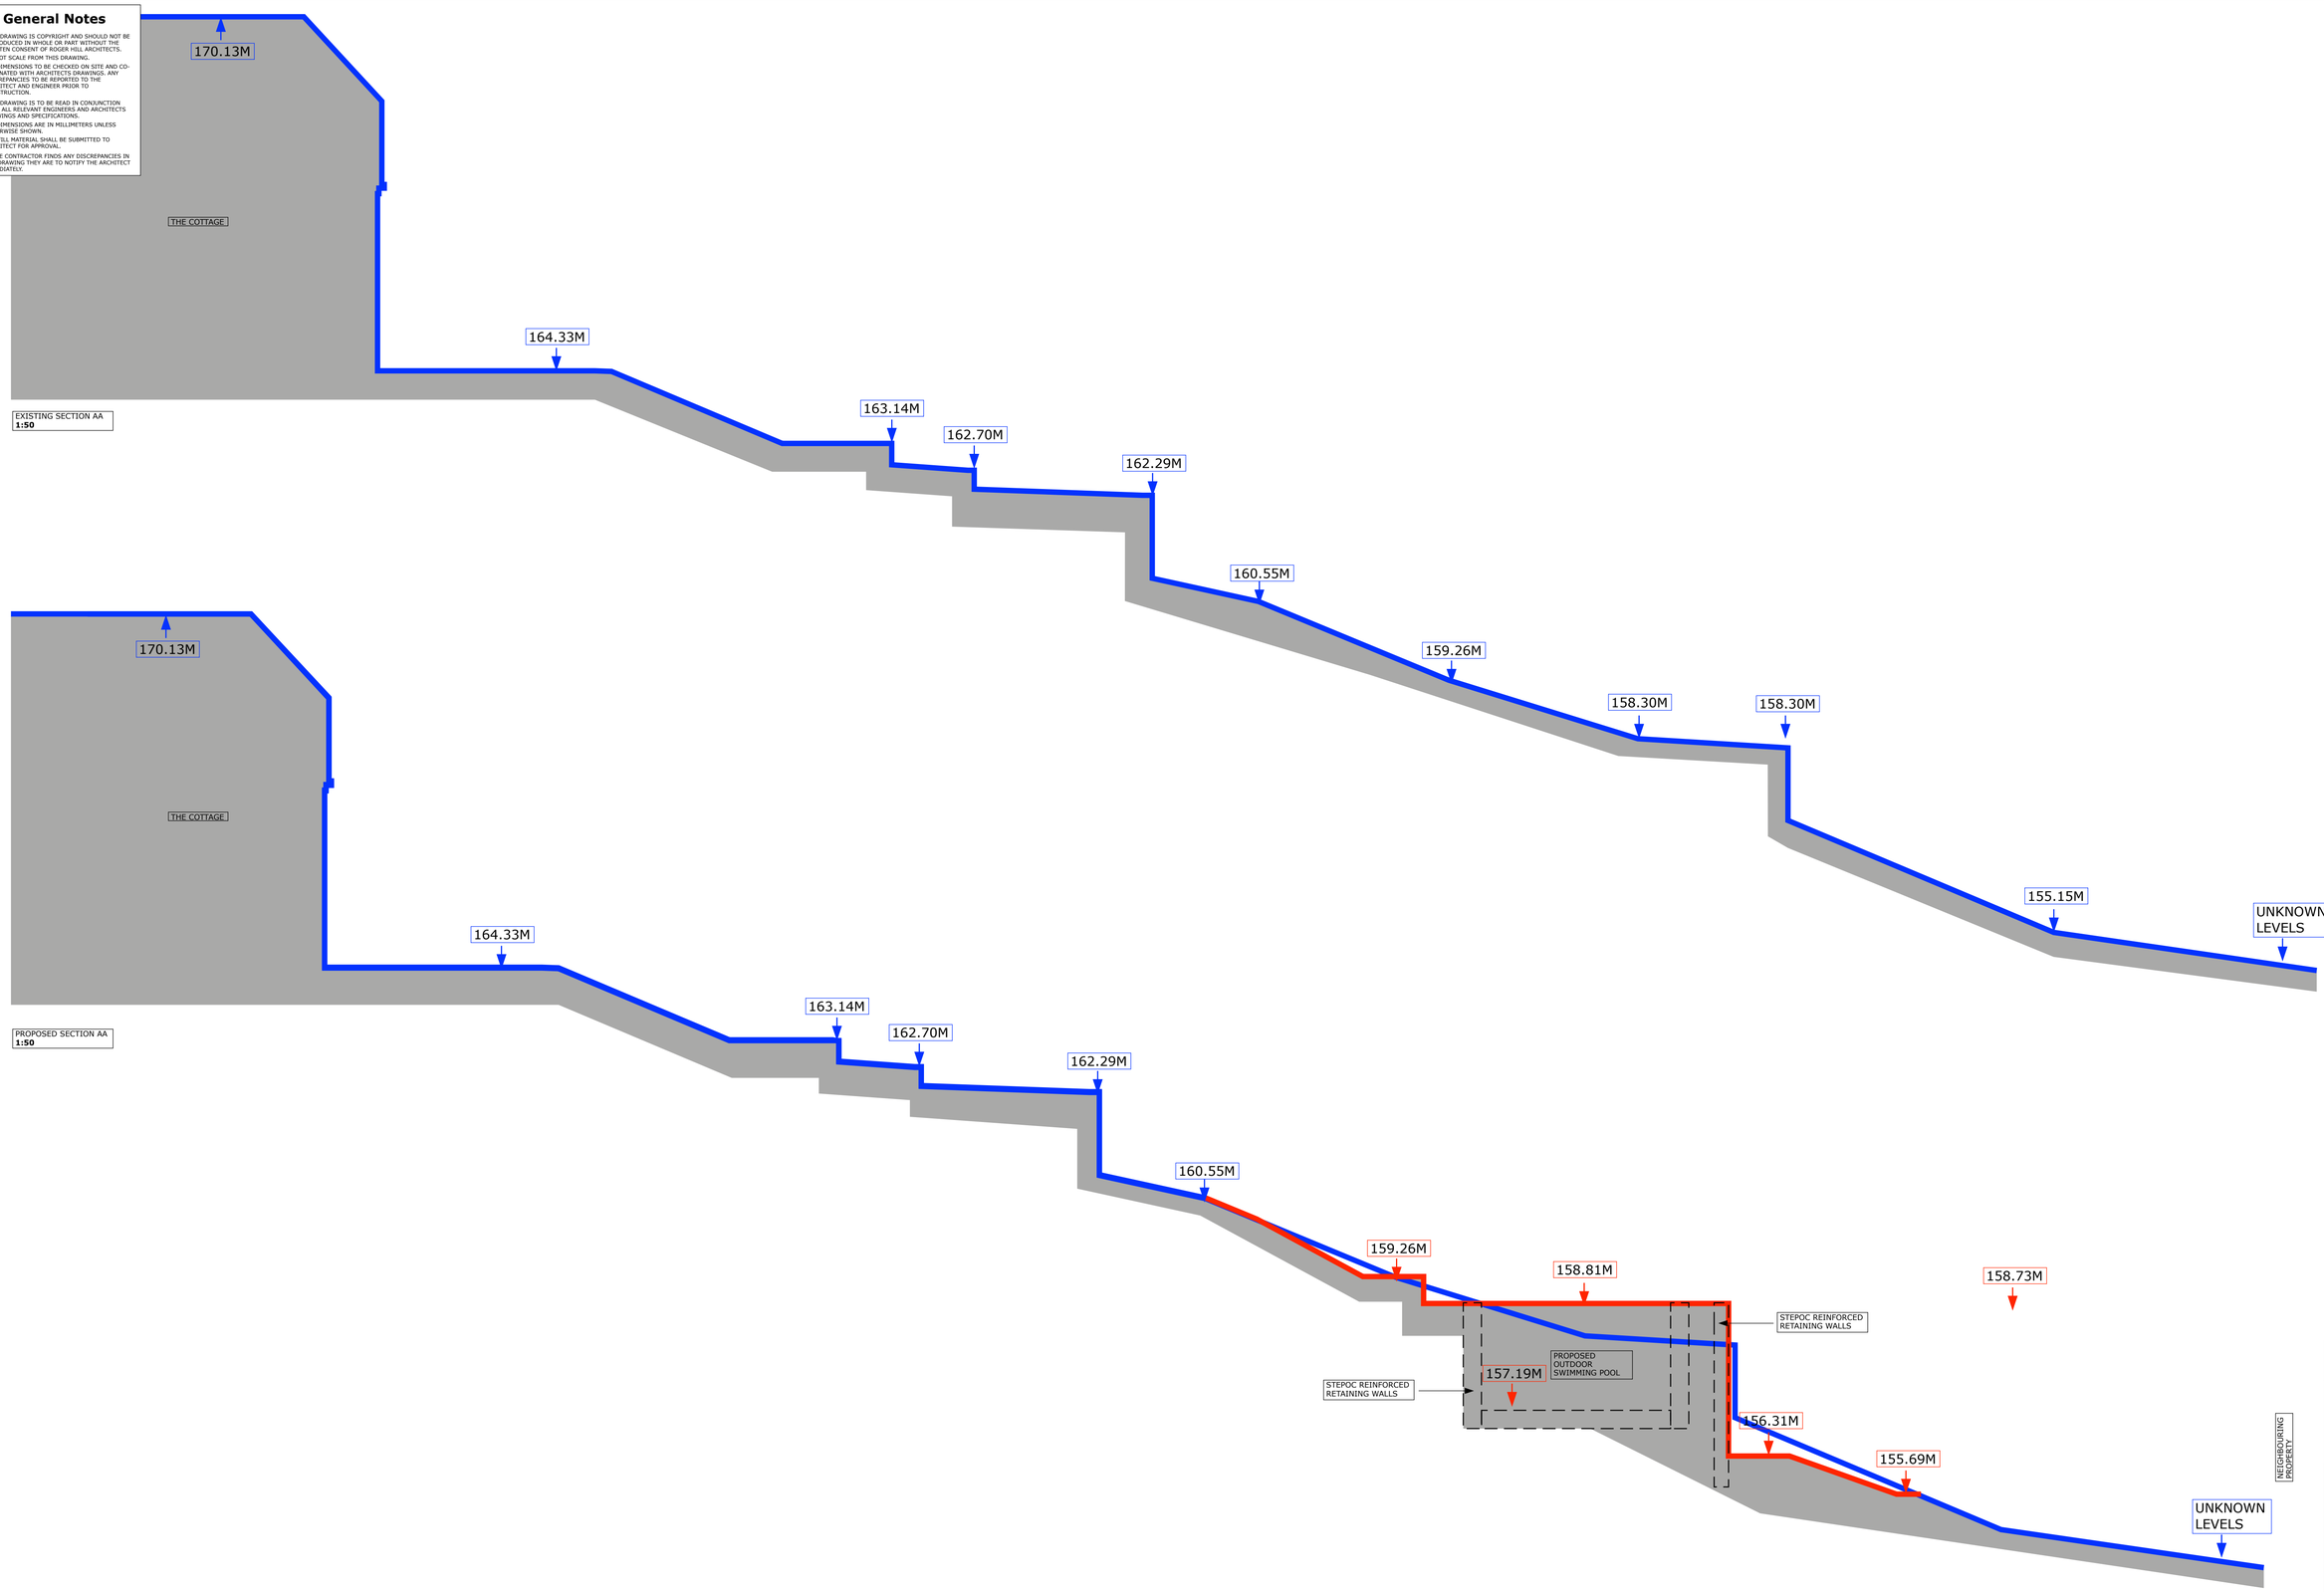

Revisions:

RH ARCHITECTS

Roger Hill Architects
Deerchase
Hut and Lodge Farm
Broad Chalke
Nr Salisbury 01725519436
Wiltshire
SP55LX 07976903566

Site:
The Cottage,
Church Rails,
East Knoyle,
Salisbury,
SP3 6AD.

Title:
Site Sections

Drawn by: JH	Date: 27/09/23
Scale: 1:50	Approval: RH
Drawing No: 2309 - 03	Sheet: A1 / REV:

General Notes

THIS DRAWING IS COPYRIGHT AND SHOULD NOT BE REPRODUCED IN WHOLE OR PART WITHOUT THE WRITTEN CONSENT OF ROGER HILL ARCHITECTS.

DO NOT SCALE FROM THIS DRAWING.

ALL DIMENSIONS TO BE CHECKED ON SITE AND CO-ORDINATED WITH ARCHITECTS DRAWINGS. ANY DISCREPANCIES TO BE REPORTED TO THE ARCHITECT AND ENGINEER PRIOR TO CONSTRUCTION.

THIS DRAWING IS TO BE READ IN CONJUNCTION WITH ALL RELEVANT ENGINEERS AND ARCHITECTS DRAWINGS AND SPECIFICATIONS.

ALL DIMENSIONS ARE IN MILLIMETERS UNLESS OTHERWISE SHOWN.

ANY FILL MATERIAL SHALL BE SUBMITTED TO ARCHITECT FOR APPROVAL.

IF THE CONTRACTOR FINDS ANY DISCREPANCIES IN THE DRAWING THEY ARE TO NOTIFY THE ARCHITECT IMMEDIATELY.

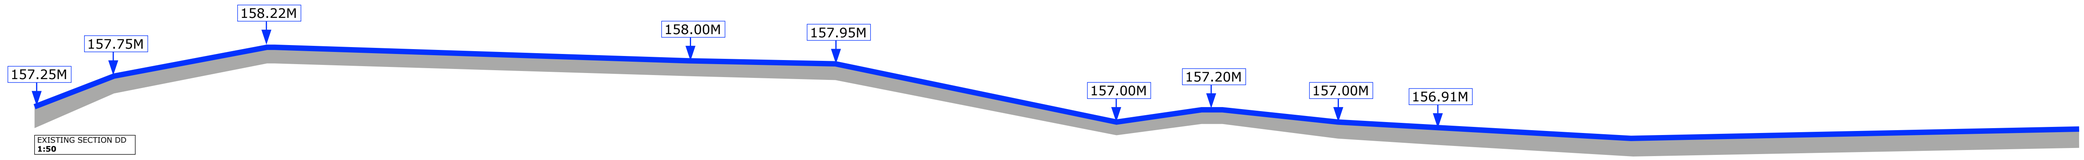

EXISTING SECTION DD
1:50

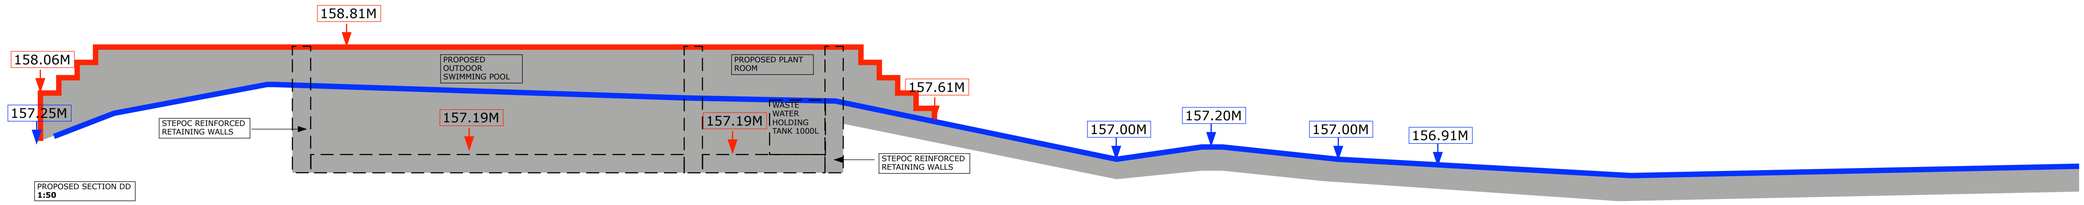

PROPOSED SECTION DD
1:50

0m 1 2 3 4 5m

Revisions:

RH ARCHITECTS

Roger Hill Architects
Deerchase
Hut and Lodge Farm
Broad Chalke
Nr Salisbury 01725519436
Wiltshire
SP5SLX 07976903566

Site:
The Cottage,
Church Rails,
East Knoyle,
Salisbury,
SP3 6AD.

Title:
Site Sections

Drawn by: JH	Date: 27/09/23
Scale: 1:50	Approval: RH
Drawing No: 2309 - 04	Sheet: A1

REV: