

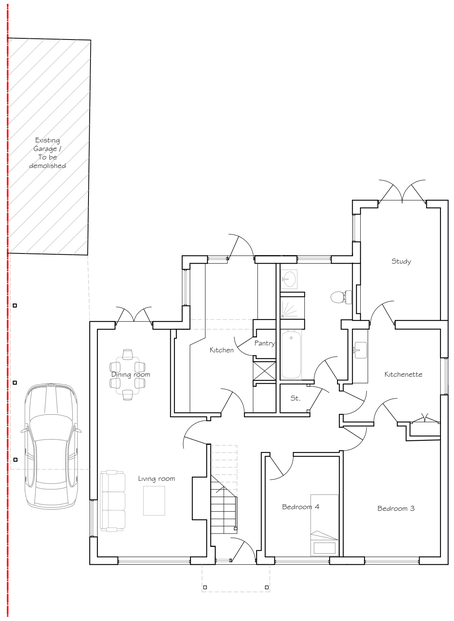


Ground floor plan

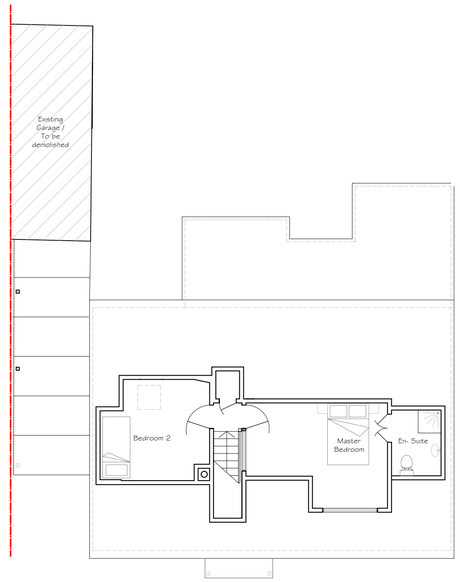


First floor plan

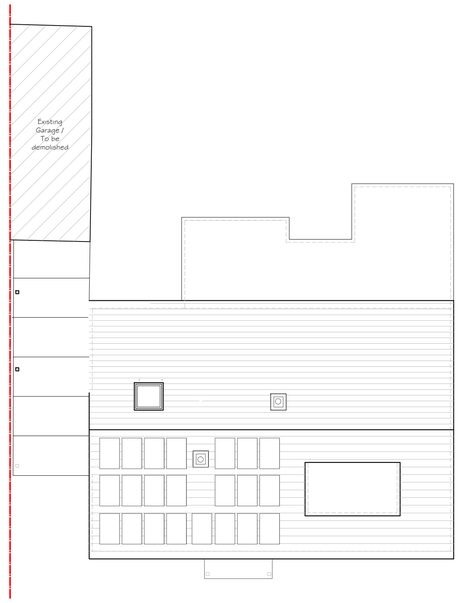

Roof plan




South Elevation

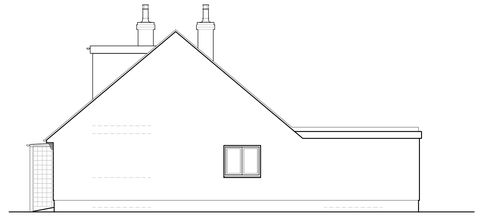

East Elevation



North Elevation

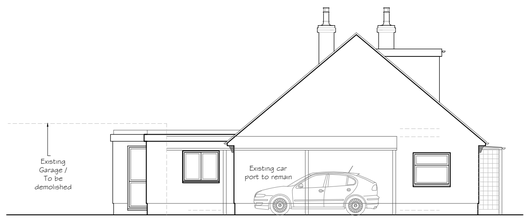

West Elevation



0 1 2 3 4 5

Meters

Scale 1:100

PLANS & ELEVATIONS - AS EXISTING

SPENCER
ARCHITECTURE
REDBRIDGE HOUSE, WATER LANE, UPPER CLATFORD, ANDOVER, HAMPSHIRE. SP11 7PP
TELEPHONE 01264 336800 FAX 01264 336810

PROJECT	111 East Gomeldon Road, Gomeldon
CLIENT	Mr. A. Dennison
DRAWING DESCRIPTION	Plans & Elevations - As Existing

This drawing is copyright

DATE	DRAWN	SCALE	JOB NO	DRAWING NO	REVISION
11/23	DF	1:100@A1	868	002	-