
Solar Array Arminger House, Kington Langley

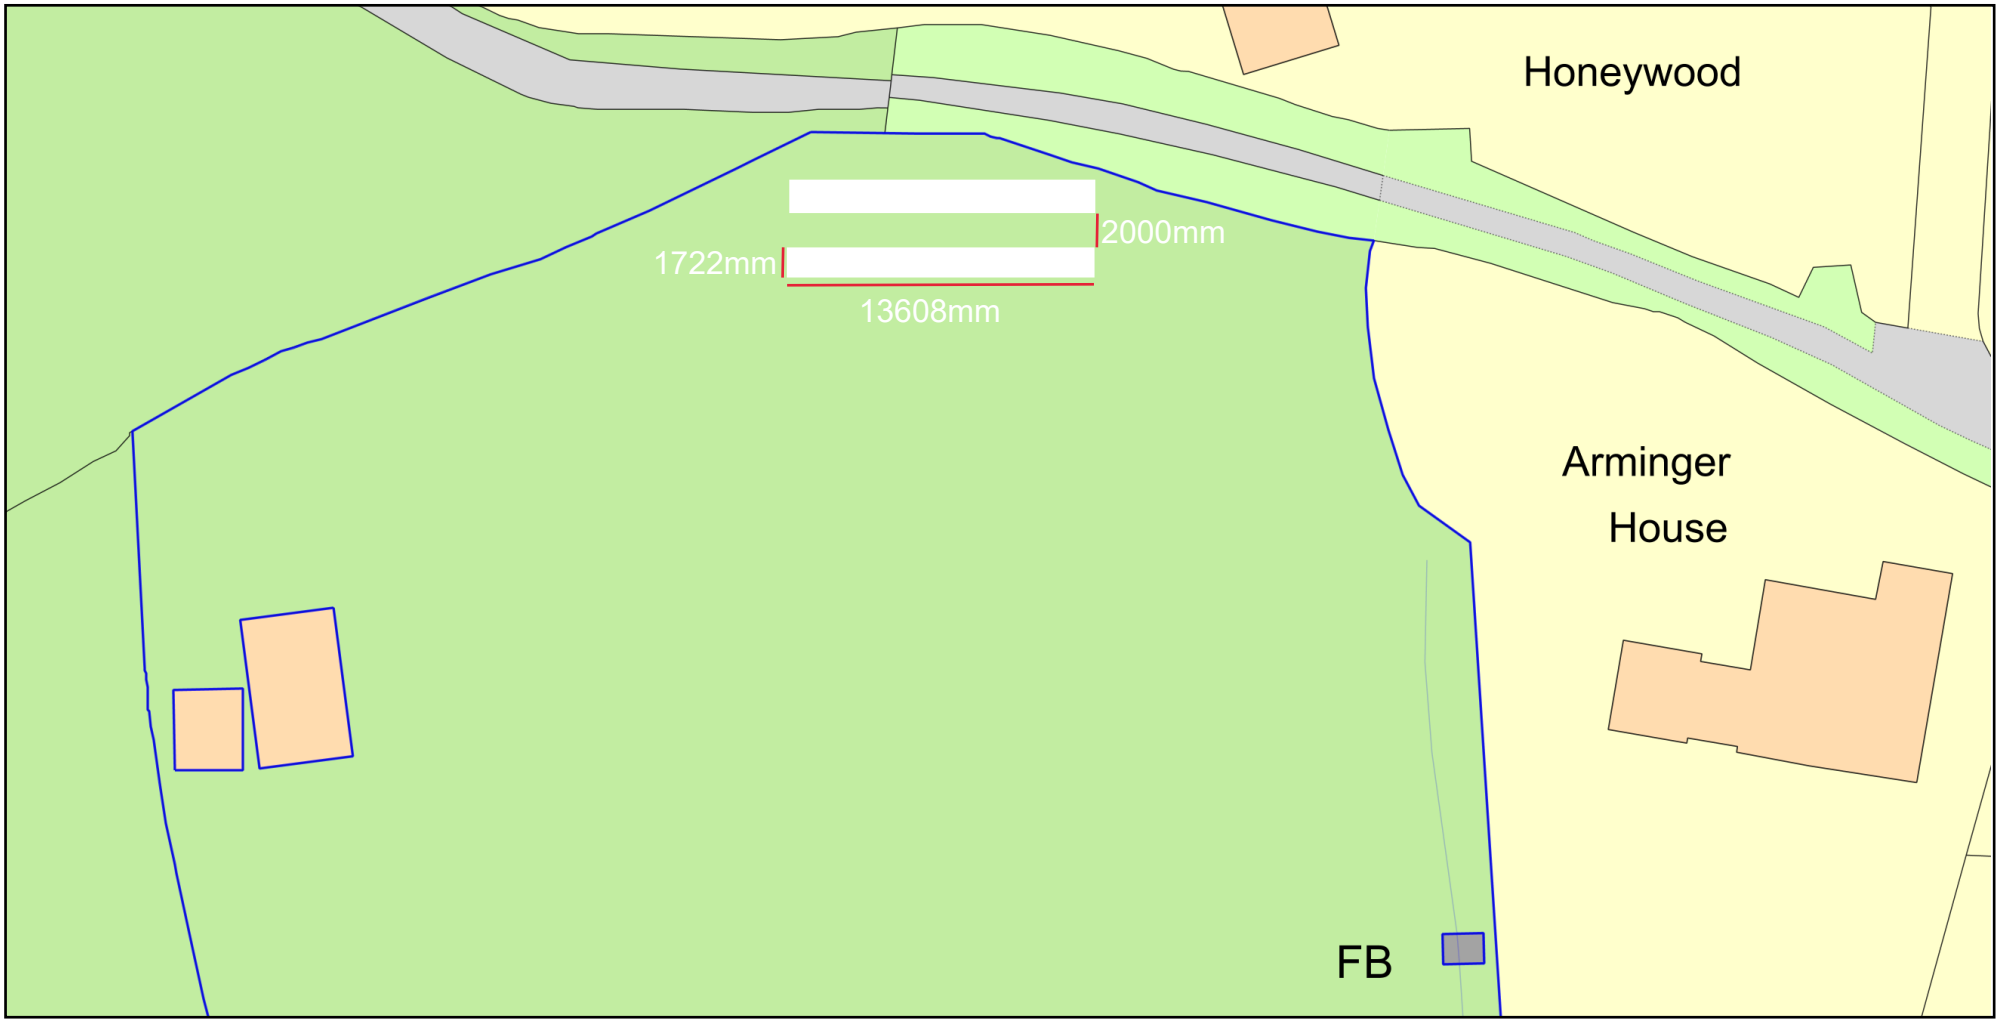

ReQuestaPlan

Plan Produced for: Mr T Stables

Date Produced: 14 Dec 2023

Plan Reference Number: TQRQM23348162333938

Scale: 1:500 @ A4

© Crown copyright and database rights 2023 OS 100042766