
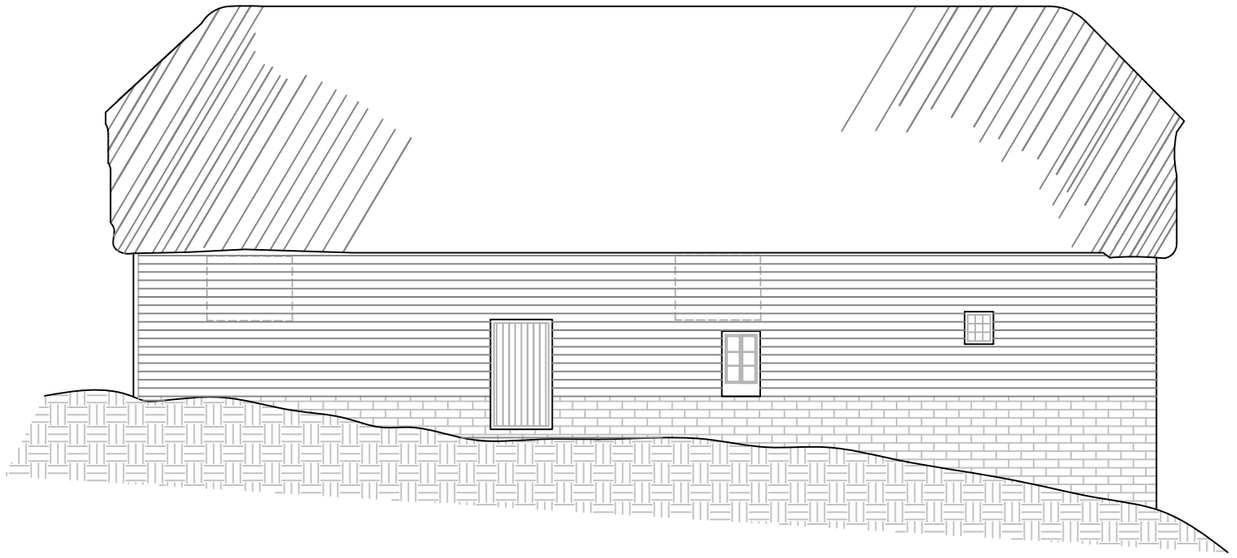


Existing northwest elevation

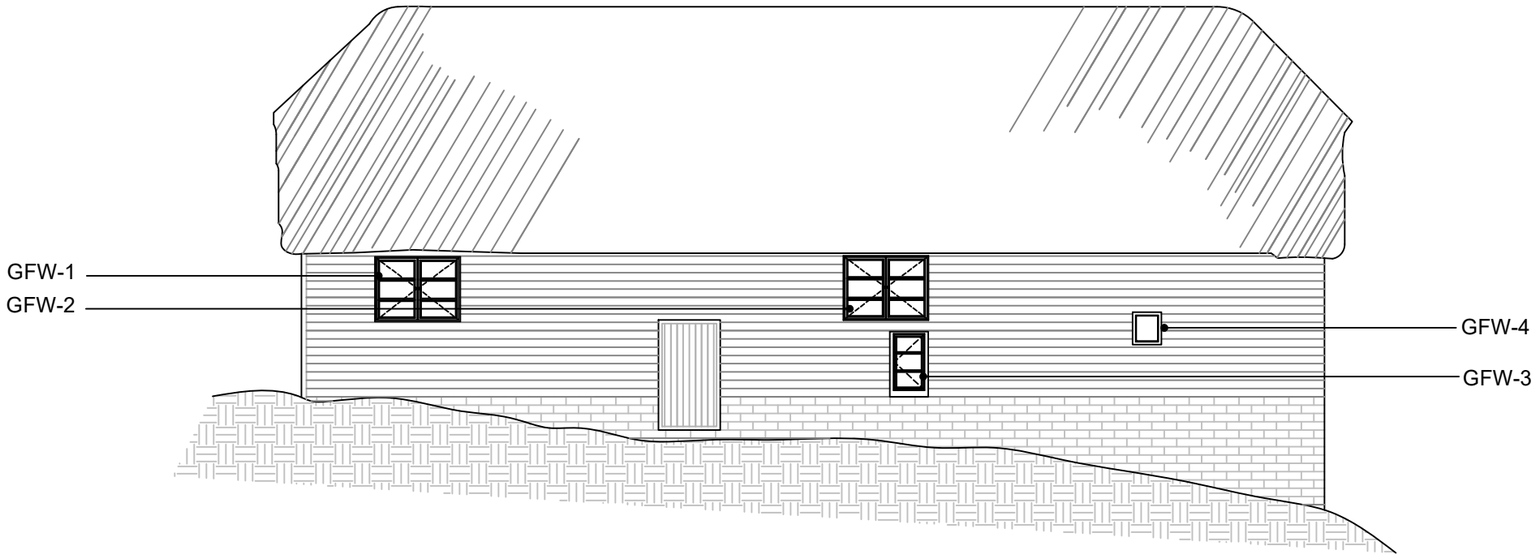

Proposed northwest elevation

206
19492-206
EXISTING AND PROPOSED ELEVATIONS
SCALE 1:100

1:100
0
10

REV	AMENDMENT	DATE
B	GFW4 amended.	15. 12. 2023
A	GFW3 amended.	23. 11. 2023

THE CROFT, GRAFTON ROAD,
WILTON, SN8 3SS

EXISTING AND PROPOSED
NORTH WEST ELEVATIONS

Scale:	Drawn by:	Date:
1:100 @ A3	AS	AUG '23
	Drawing Number: 19492-206-RevB	Revision: B

HBAS Historic Building Advisory Service