Stanley Park, Chippenham

Creation of an Artificial Grass Pitch

0 5M 50M

2M 10M 25M

CONSULTANTS
Surfacing Standards LTD
Office 2, Empingham House,
Ayston Road, Uppingham, LE15 9NY
01536 400 012

1. DO NOT SCALE FROM DRAWING UNLESS FOR PLANNING PURPOSES ONLY. ALL DIMENSIONS TO BE CHECKED ON SITE PRIOR TO COMMENCEMENT OF WORKS.
2. THIS DRAWING IS COPYRIGHT TO SURFACING STANDARDS LTD
3. ALL PERSONNEL SHOULD BE AWARE OF THE HEALTH AND SAFETY PLAN WHICH IS RETAINED IN THE SITE MANAGERS OFFICE.

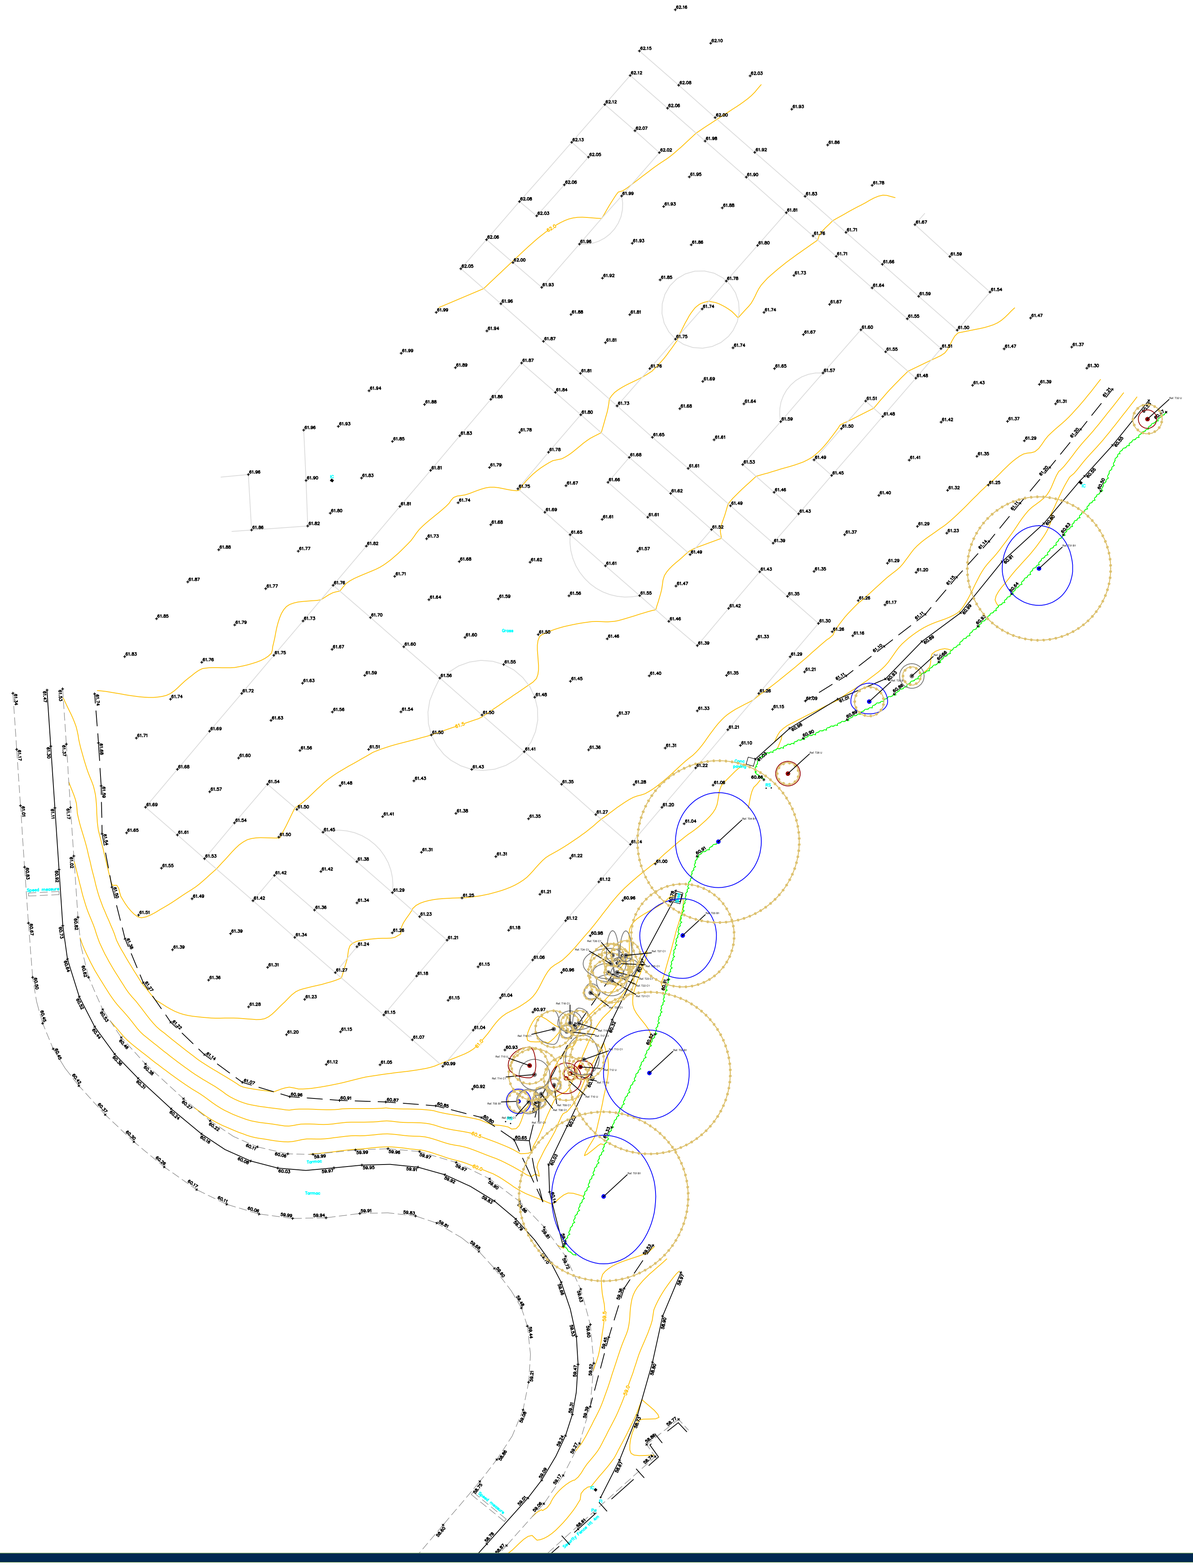

N

REV	DESCRIPTION			
00	PLANNING ISSUE	ME	WB	27.11.23
REV	DESCRIPTION	REV	CK	DATE

McARDLE SPORT TEC



AUTHOR
ME

TITLE
Stanley Park, Chippenham
Creation of an Artificial Grass Pitch
Topographical Survey

PROJECT	SCALE	SIZE
McA012	1:500	A1

DRAWING No	REVISION
01	00