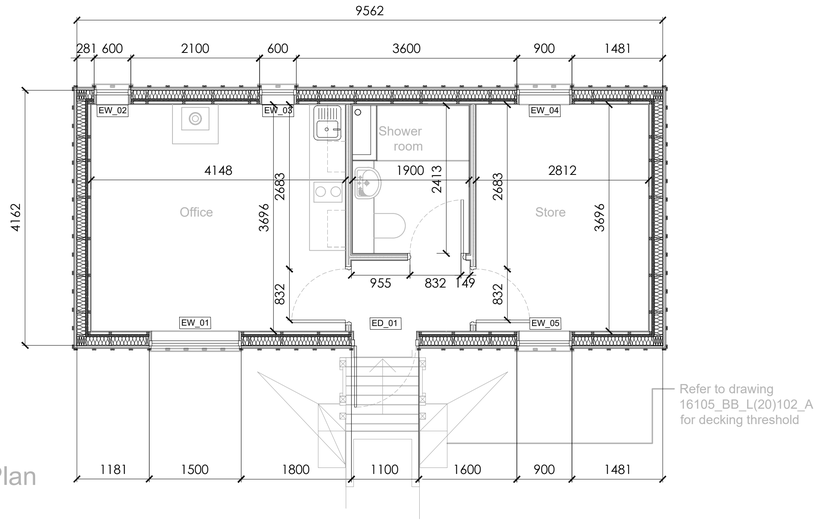

Ground Floor Plan

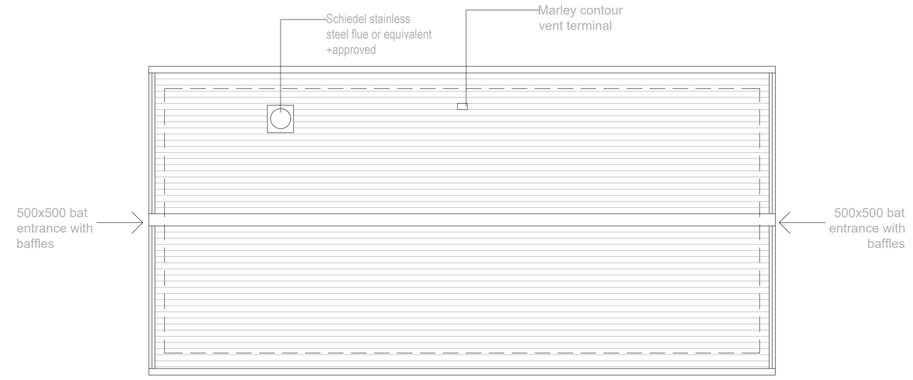

Roof Plan

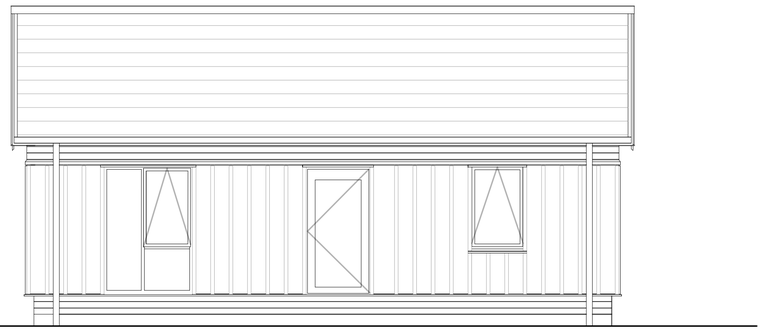

South Elevation

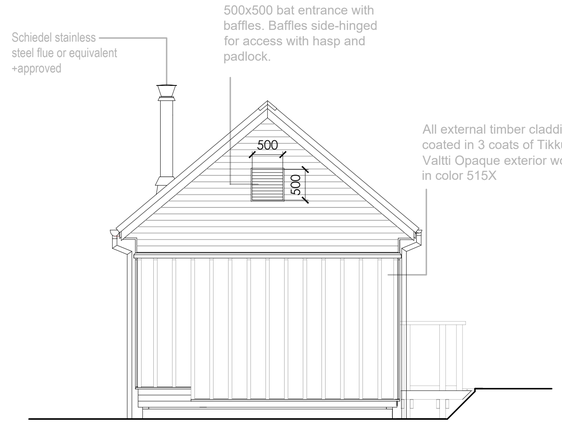

Gable Elevation

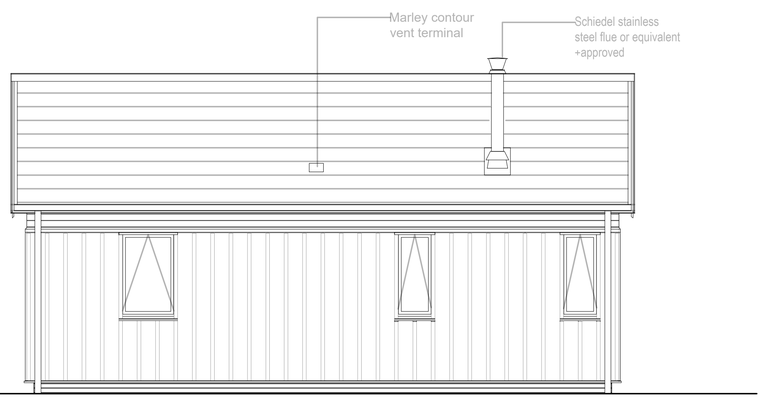

North Elevation

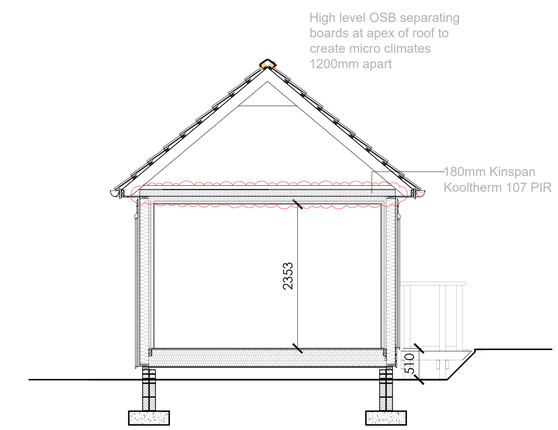

Section

NOTES

ORIGINAL A1

All levels and dimensions to be checked on site prior to construction / fabrication; report discrepancies immediately.
Do not scale dimensions from this drawings.
This drawing is copyright protected.

REVISION

A	10/08/23	Ceiling insulation updated to PIR	JW
B	30/10/23	Ground Floor Plan Layout Updated to include kitchen, shower room and bedroom	IT
C	10/11/23	Shower room layout updated.	IT
D	06/12/23	Flue height updated.	SD
E	05/01/24	Building amended to office and store	IT

BUILDING CONTROL

SCALE 1:50

0 0.5 1 1.5 2 2.5m

SCALE	DATE	DRAWN	CHECKED
1:50	04.08.23	SD	

PROJECT

Thoulstone Park Workshop

DRAWING

General Arrangment

TRAIL ARCHITECTS
12 CARPENTER STREET • PERTH • PH1 5LZ
01738 230360
WWW.TRAILARCHITECTS.CO.UK

DRAWING No.

16105_BB_L(20)101_E