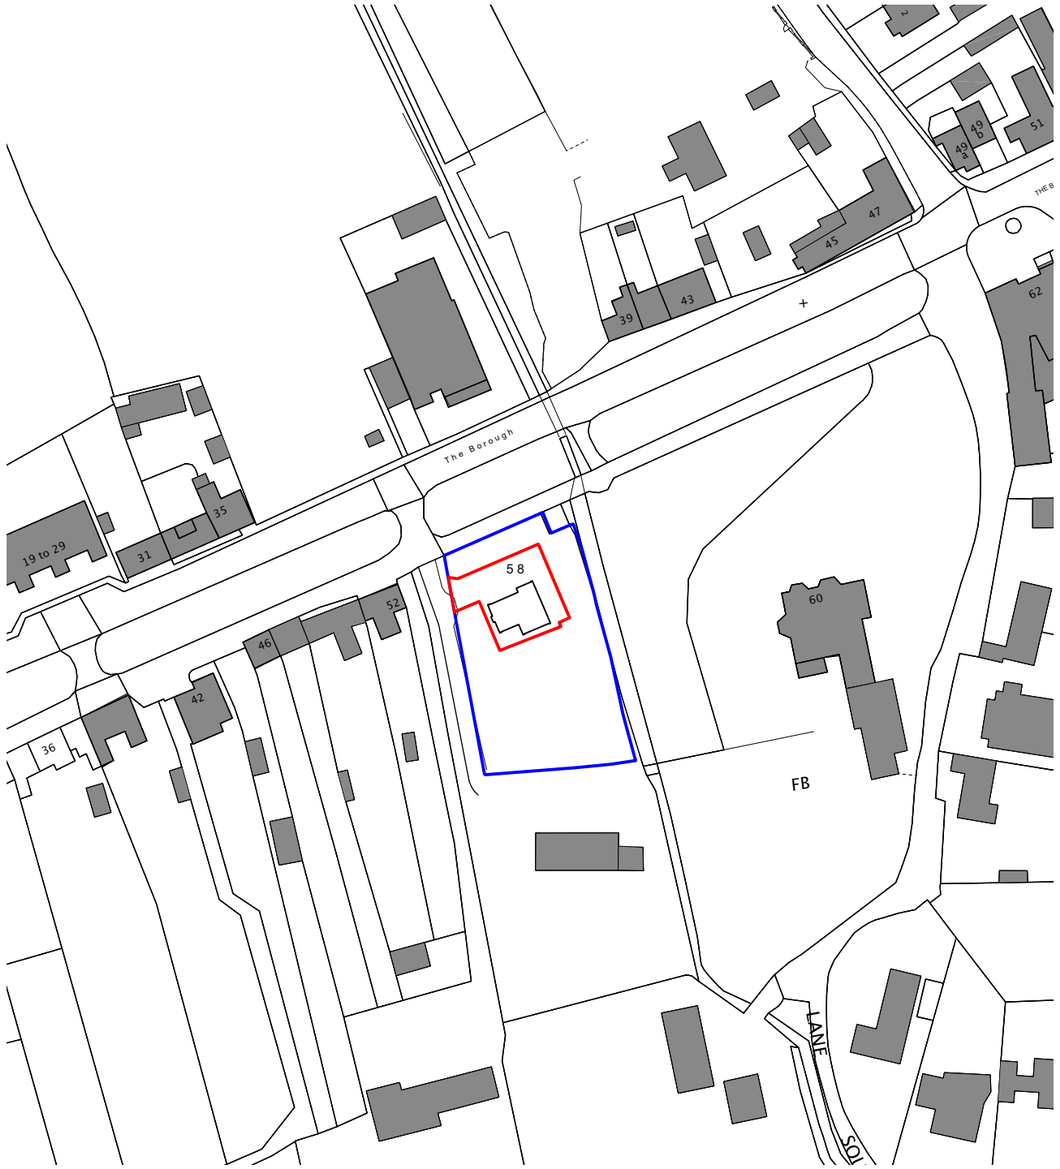

Existing Site Location Plan
Scale : 1:1250

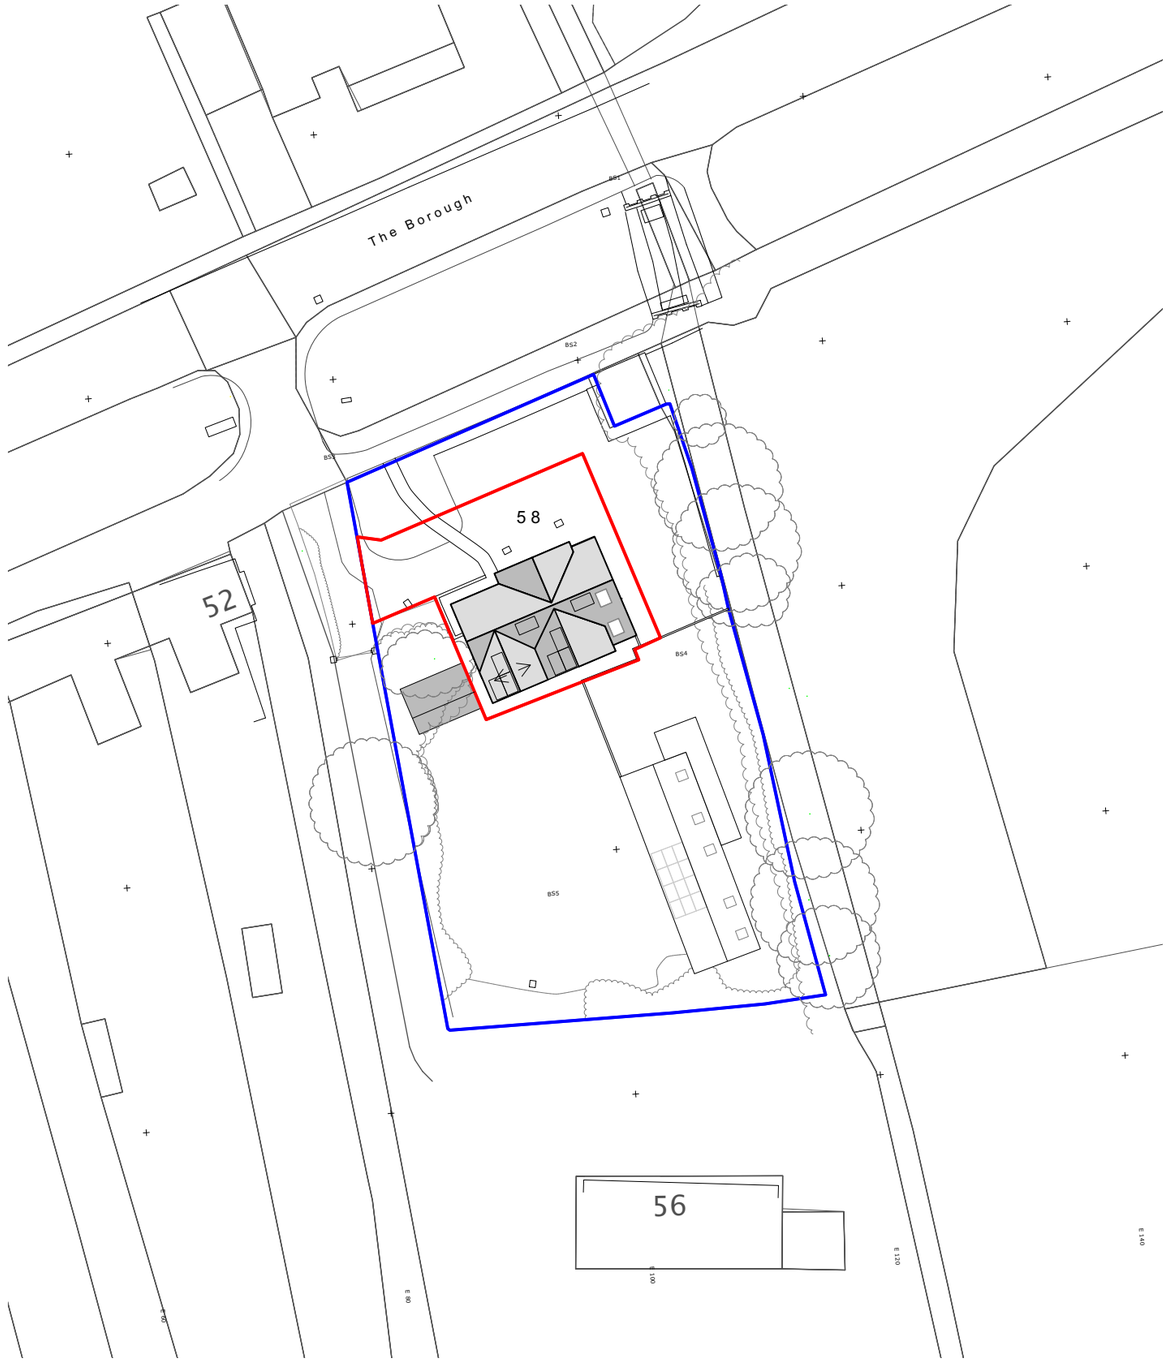

Proposed Block Plan
Scale : 1:500

Existing Site Location Plan + Proposed Block Plan

N

Footprint Architects

Footprint Architects Ltd
The South Suite, Third Floor, Heliting House
35 Richmond Hill, Bournemouth, BH2 6HT

01202 818966
hello@footprintarchitects.co.uk
www.footprintarchitects.co.uk

1:500 @ A3
1:1250 @ A3

0m	5m	10m	20m	40m
0m	12.5m	25m	50m	100m

Notes: Unless otherwise stated, this drawing is for information only. Do not scale, unless for planning purposes. Use figured dimensions only. Check all dimensions on site and advise of any discrepancies before commencing work on site. Copyright Footprint Architects Ltd.

#	Date	Revision Note
A	12/01/2024	Planning Submission

The Borough Dental Practice

Created: November 2023

Existing Location Plan + Block Plan

Project Ref: 7122

1:200 @ A3

Drawing No: 7122-FTPT-EA-ZZ-DR-A-900001

Status: S4 - Planning

Rev: A