Legend

- New 3-coat render (hydraulic lime) to spec
- Re-point masonry, to spec
- New lead flashing, to spec
- New S/S bell cast bead to edge of render, forming drip.
- Overhaul windows, as per schedule of work

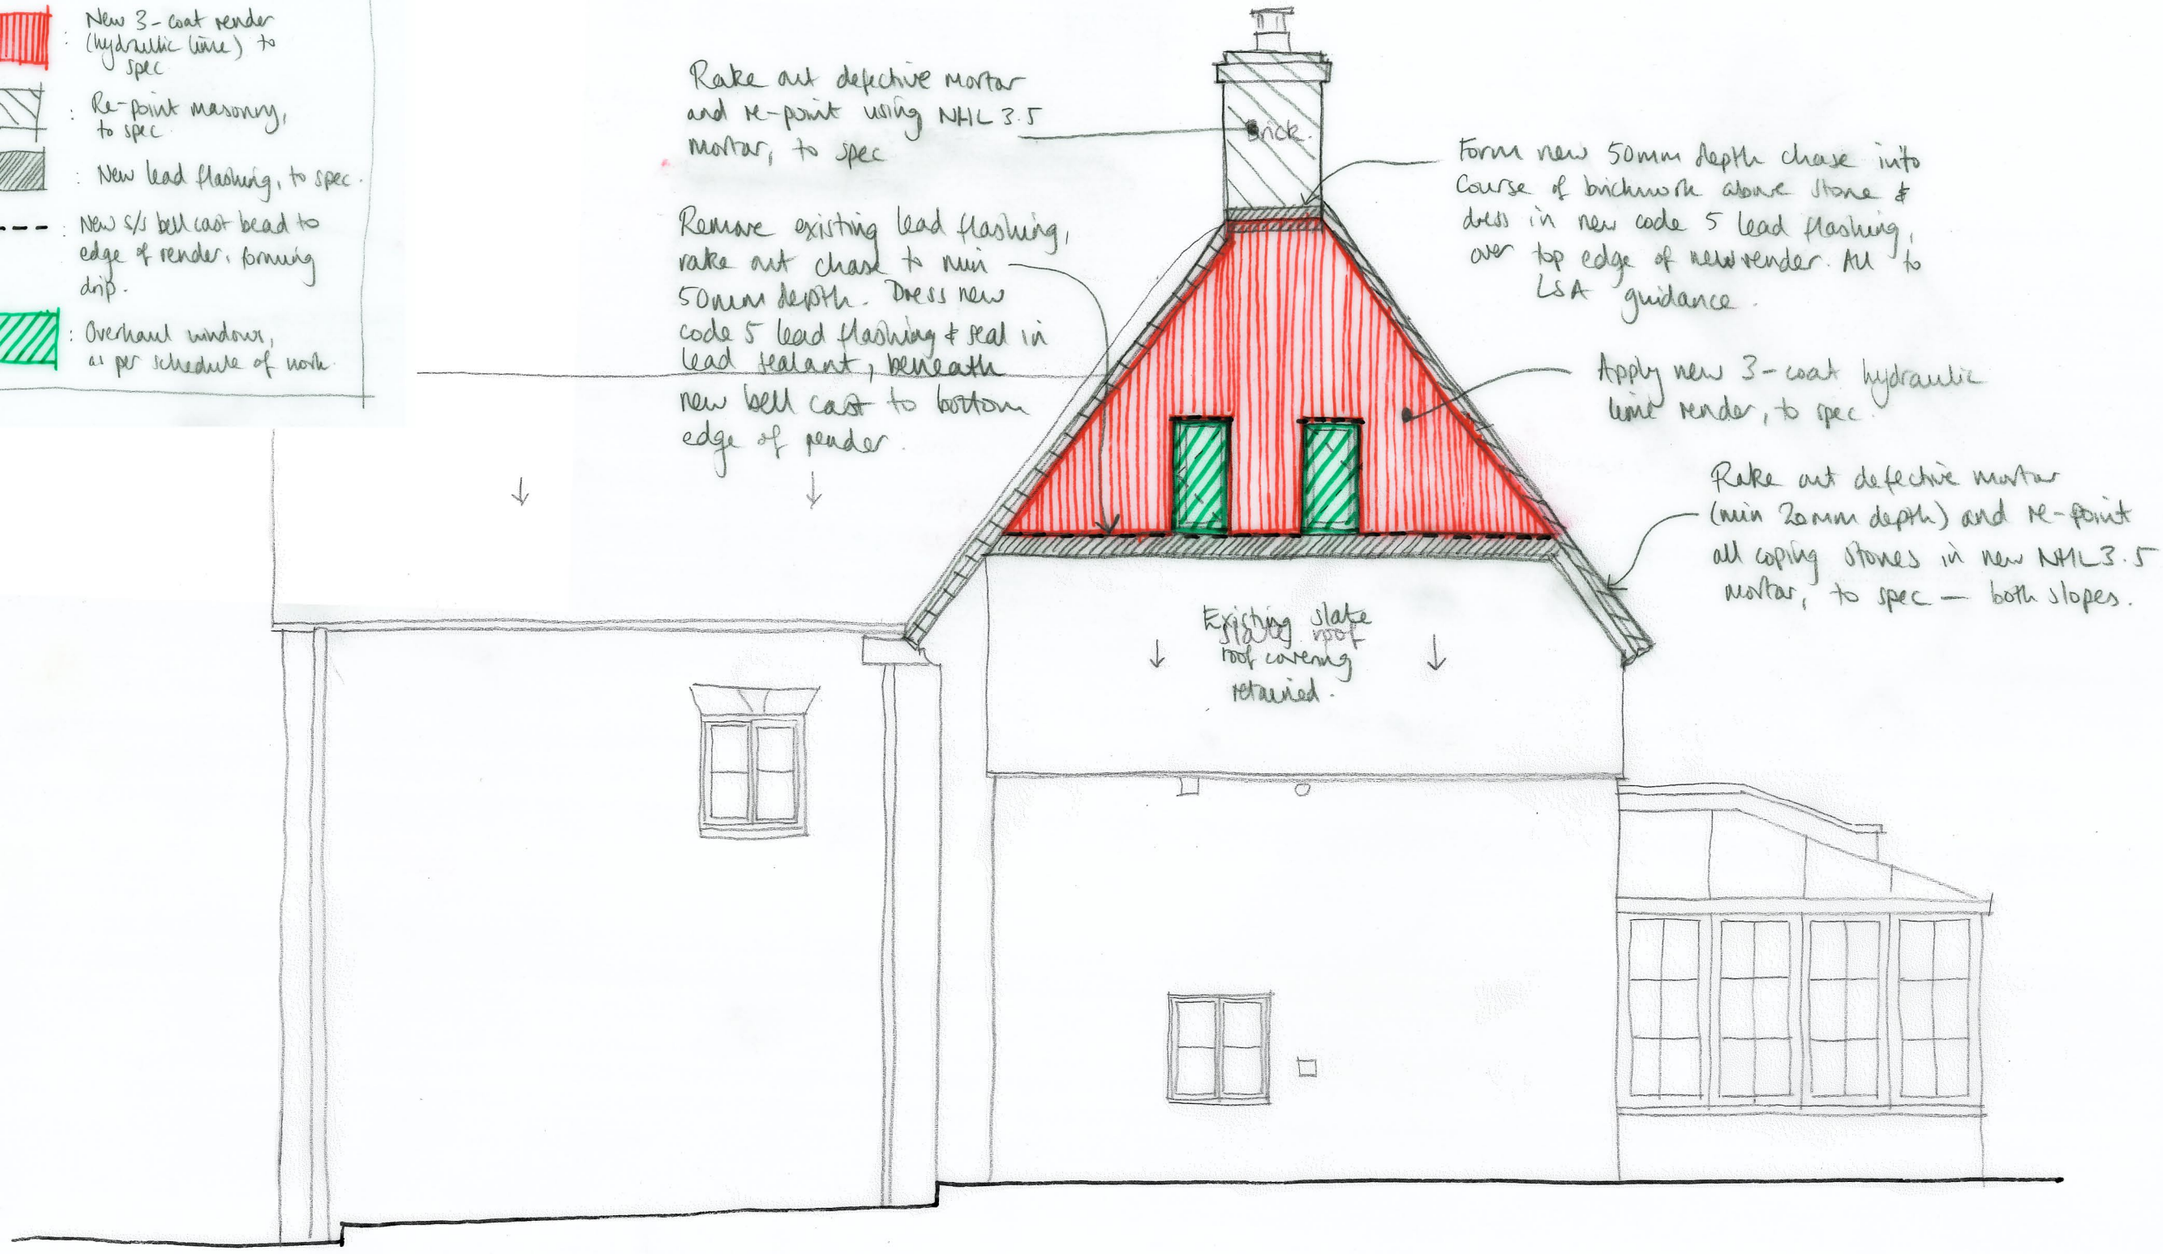


Scale 1:50

0 1000 2000 3000 4000 5000

SOUTH ELEVATION: AS PROPOSED
drawing ref: 1136-004 1:50 @ a3 dec 2023

ELCOMBE HOUSE, ALVEDISTON FOR MR & MRS ROUSE
**SOUTH GABLE WALL**

**Emma Mullen** RIBA BSc Hons MArch AABC
ST ANN'S GATE **ARCHITECTS**