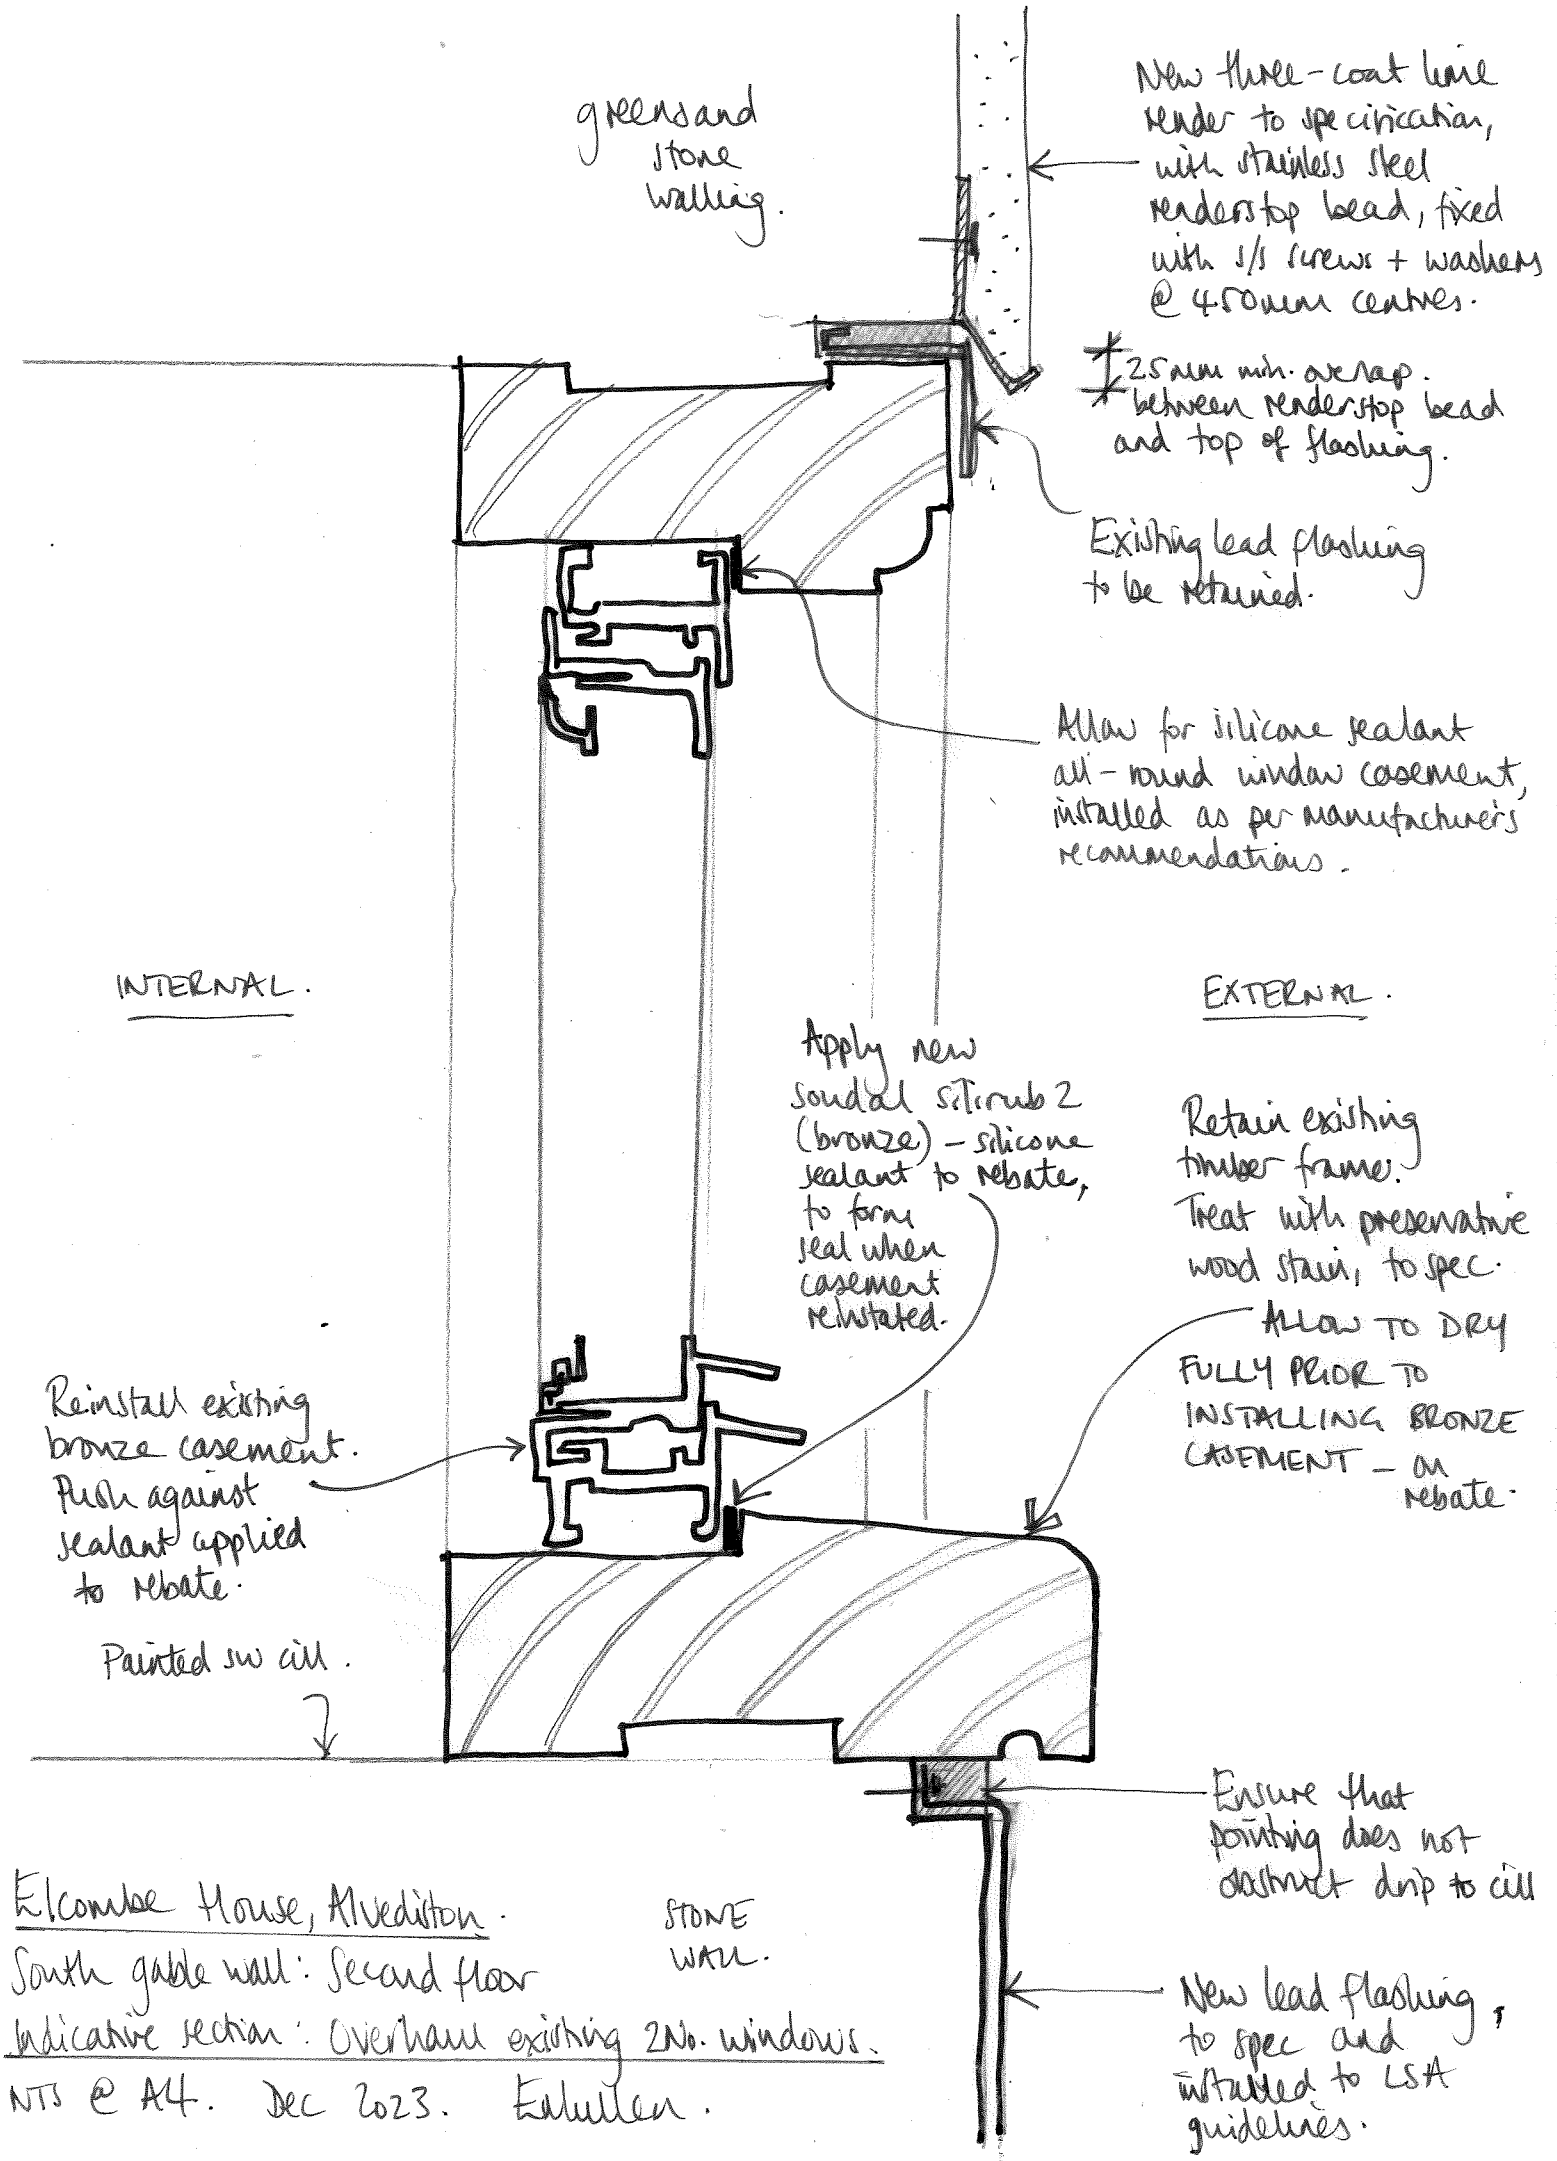

Elcombe House, Alvediston. STONE WALL.

South gable wall: Second floor

Indicative section: Overhaul existing 2No. windows.

NTS @ A4. Dec 2023. Emullen.