

Front Elevation

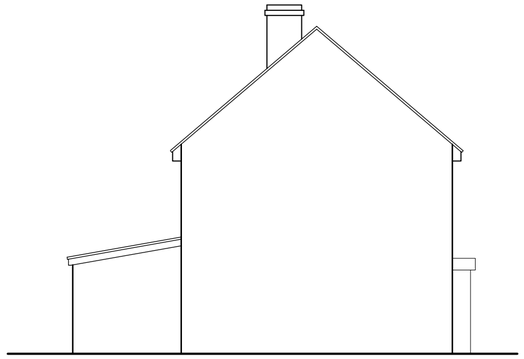

Side Elevation



Rear Elevation

Materials:

Walls: Reconstituted stone to match existing.

Roof: Profile concrete tiles to match existing. (Glazed roof over garden room).

Windows and Doors: White UPVC to match existing.

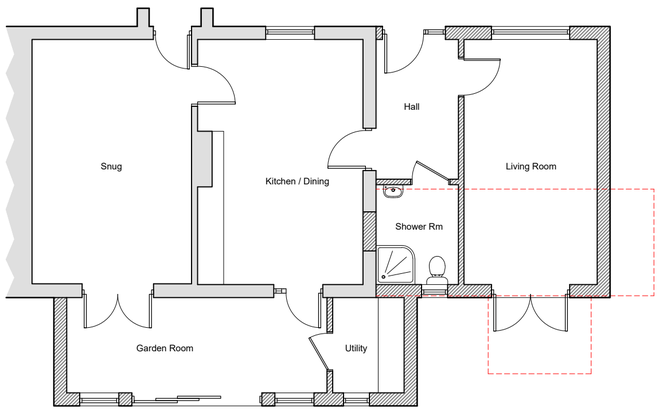

Ground Floor Plan

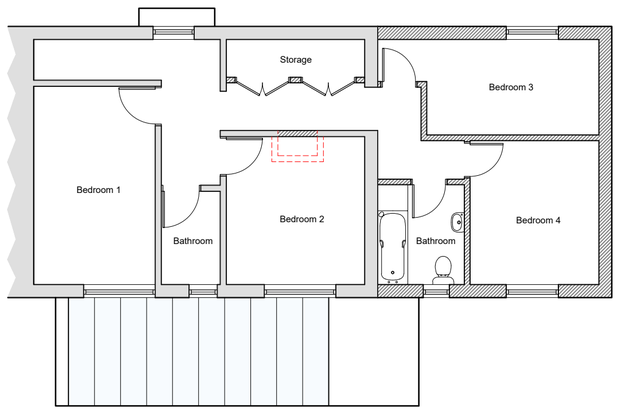

First Floor Plan

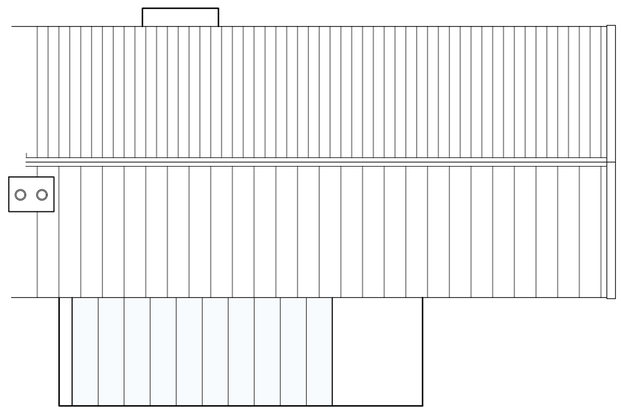

Roof Plan

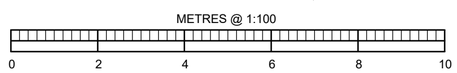

PROJECT
1 Overway,
Donhead St Andrew,
Wiltshire,
SP7 9LH

DRAWING
Proposed Plans and Elevations

SCALE 1:100 @ A2

DATE 10.01.24

DRAWING No. 2401- 02

REVISION B