EXISTING AND PROPOSED FLOOR PLAN -
OUTBUILDING

EXISTING

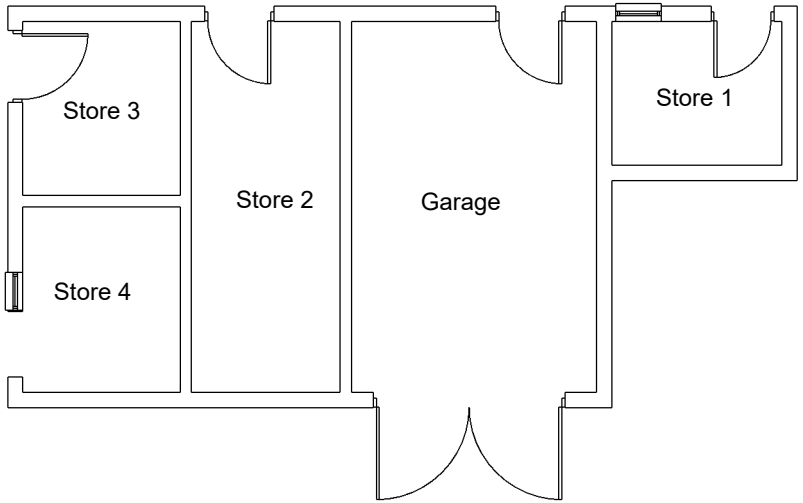

PROPOSED

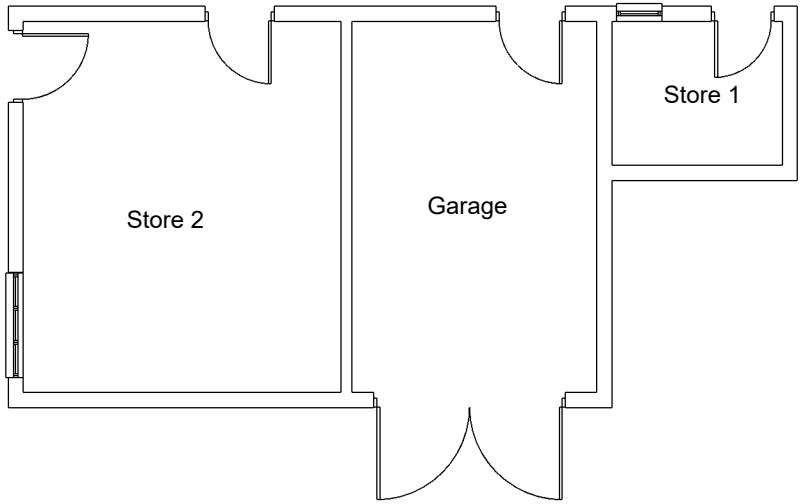

Scale 1:100@A4

0 5 m

OUTBUILDING - EXISTING AND PROPOSED FLOOR PLAN	DEANS ORCHARD, CHURCH STREET, MERE, WARMINSTER BA12 6DS	Drawing no. SC/DO/01C	
		MM/DD/YY	REMARKS
		1 17/11/23	...
		2 _ _/_ _/_ _	...
	INTERNAL AND EXTERNAL ALTERATIONS TO DWELLING HOUSE AND OUTBUILDING	3 _ _/_ _/_ _	...
		4 _ _/_ _/_ _	...
		5 _ _/_ _/_ _	...

01

C