EXISTING ELEVATIONS AND WINDOW SCHEDULE - NORTH AND EAST

NORTH

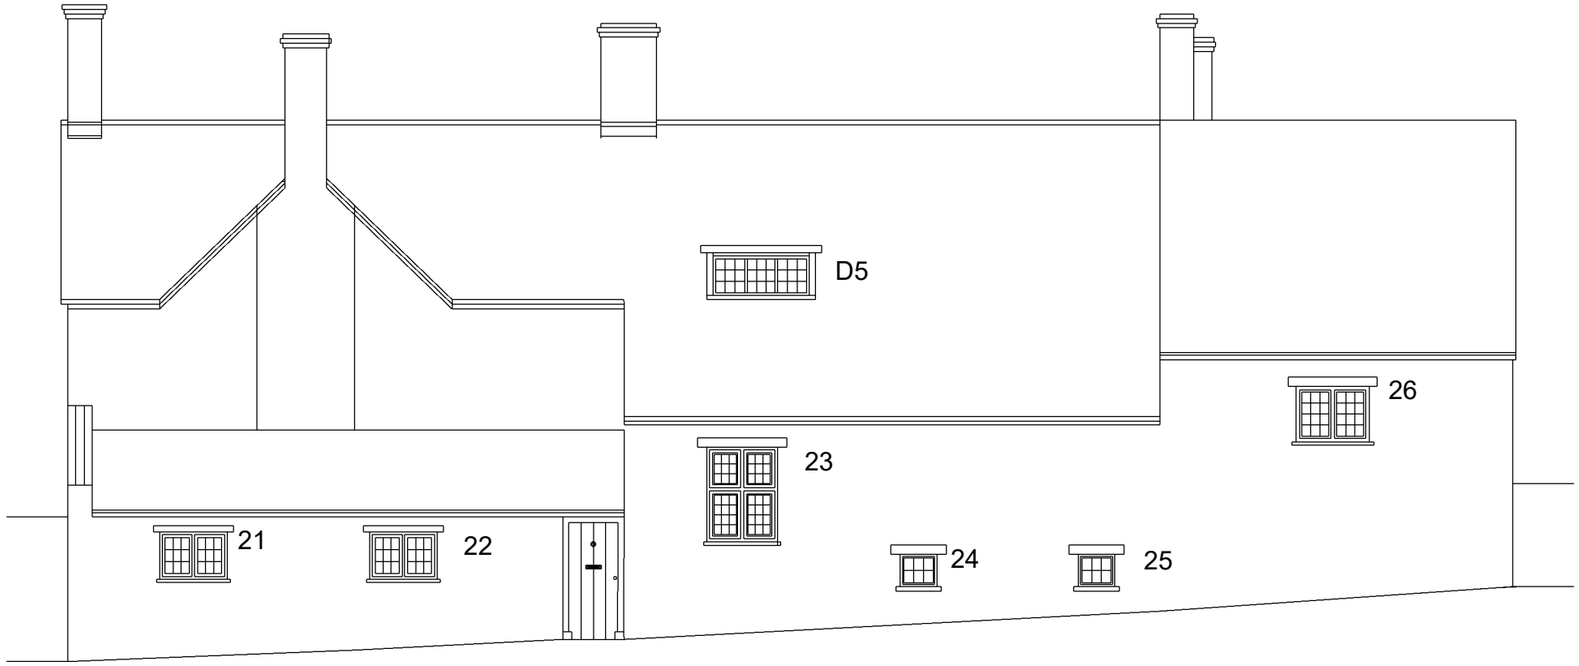

EAST

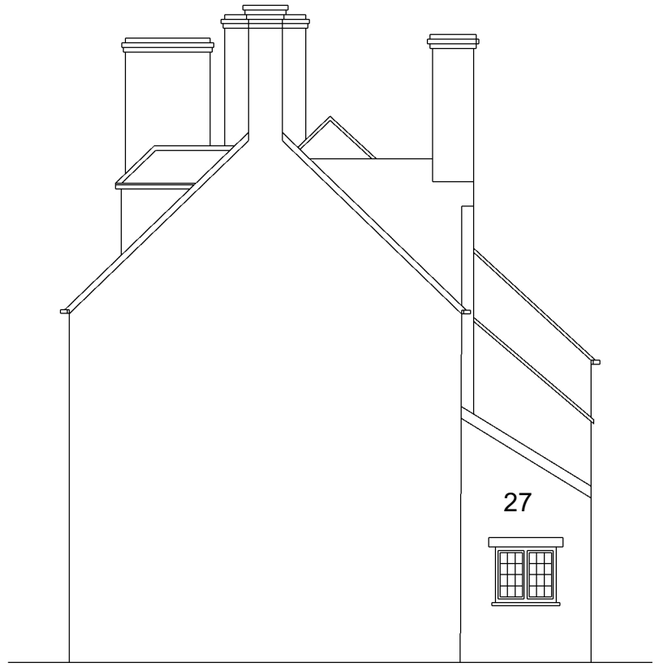

Scale
1:100@A3

0 5 m

EXISTING ELEVATIONS - NORTH AND EAST

DEANS ORCHARD, CHURCH STREET, MERE, WARMINSTER BA12 6DS

INTERNAL AND EXTERNAL ALTERATIONS TO DWELLING HOUSE AND OUTBUILDING

DRAWING No. SC/DO/01D

	MM/DD/YY	REMARKS
1	17/11/23	...
2	__/__/__	...
3	__/__/__	...
4	__/__/__	...
5	__/__/__	...

01

D