

0 5 10 15 20 25


Metres

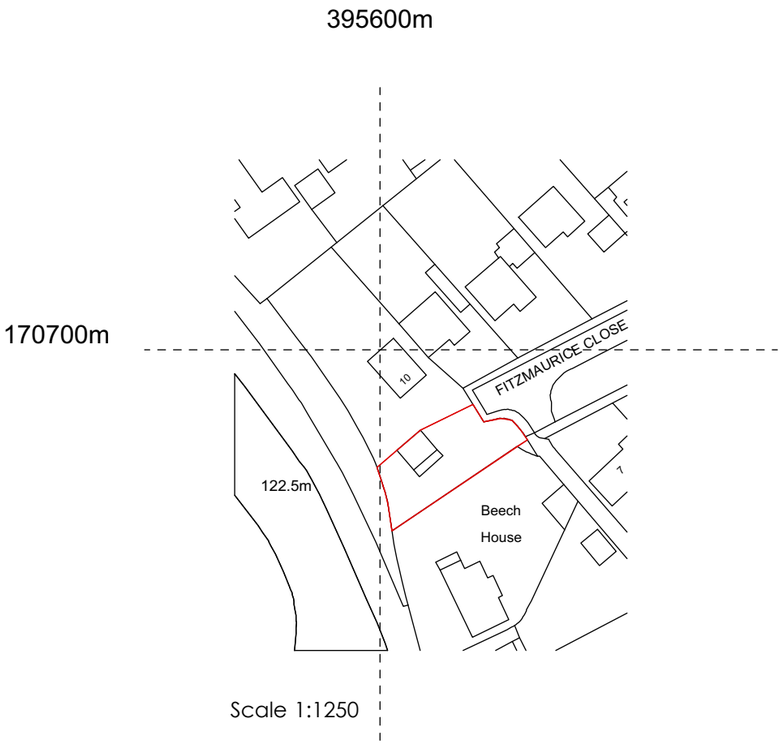

Scale 1:1250

9Crown Copyright. All rights reserved. Licence no. 100019980

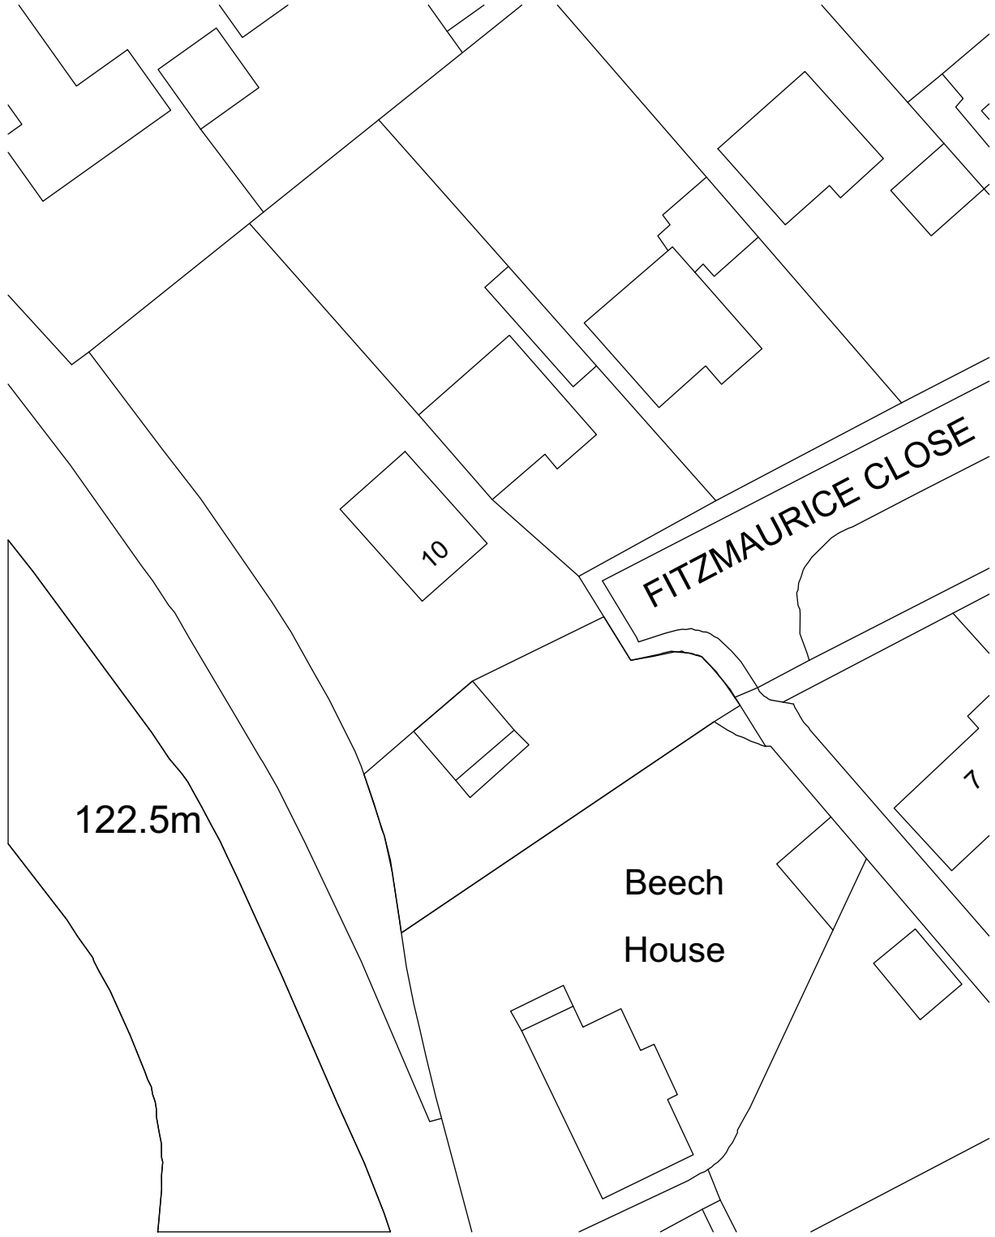

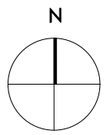

Rev:	In:	Date:	Comment:

CUSTOMHOUSE - STUDIO
West End Farm, West End, Foxham, SN15 4NB
Tel: 01249 740476 Mob: 07854 657134
email: sharon@customhouse.studio

1. Responsibility is not accepted for errors made by others in scaling from this drawing. All construction information should be taken from written dimensions only.

2. All dimensions must be checked on site and any discrepancies checked with the architect prior to manufacture, fabrication and/or installation

3. Unless shown otherwise all dimensions are to structural surfaces.

4. All works to be carried out in accordance with British Standards, EU Regulations, Codes of Practice and all statutory obligations.

Project: New Dwelling adjacent to 10 Fitzmaurice Close, Derry Hill, SN11 9PD for PJW Spence

Title/contents: Site Location Plan and Existing Block Plan

Scale	Paper Size	Date	Drawn by
1:1250 & 1:500	A3	Nov 23	SW
Job.no.	**Type**	**Dwg.no.**	**Revision**
063	L	001	-