

North East Elevation



South East Elevation



South West Elevation

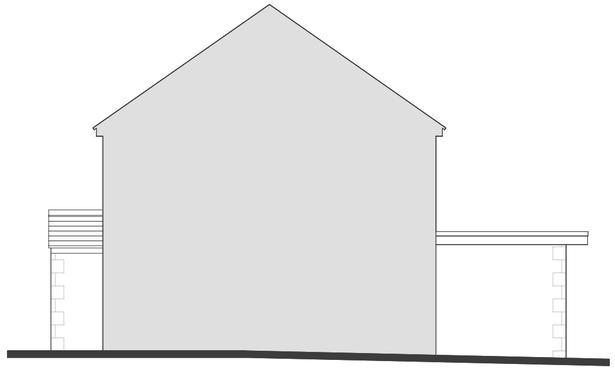

North West Elevation



Location Plan, Scale 1:1250

0 25m 50m 75m 100m 125m

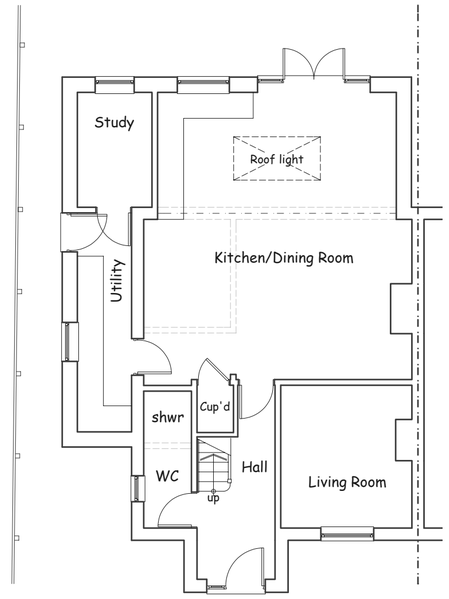

Ground Floor Plan

0 10m

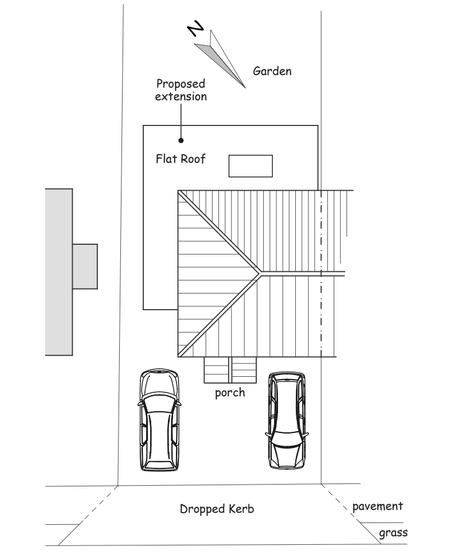

Site Plan Proposed
Scale 1:200

0 10m 20m

DPO DESIGN

D Peter Oughtibridge

DPODESIGN.CO.UK

p.oughtibridge@btinternet.com

07748801306

Proposed side & rear extension at :-
16 Culver Road, Bradford on Avon,
Wiltshire, BA15 1HZ.

For:

J Arney & M Pooley.

Drawing:

Scheme as proposed.

Scale:

1:100, 1:200, 1:1250 @ A2.

Date:

January 2024.

Drawing Number:

16CR - P - 02.