NOTES:

This drawing is copyright.

Contractors must check all dimensions on site. Only figured dimensions to be worked from and discrepancies to be reported immediately to N S Architectural Services before proceeding.

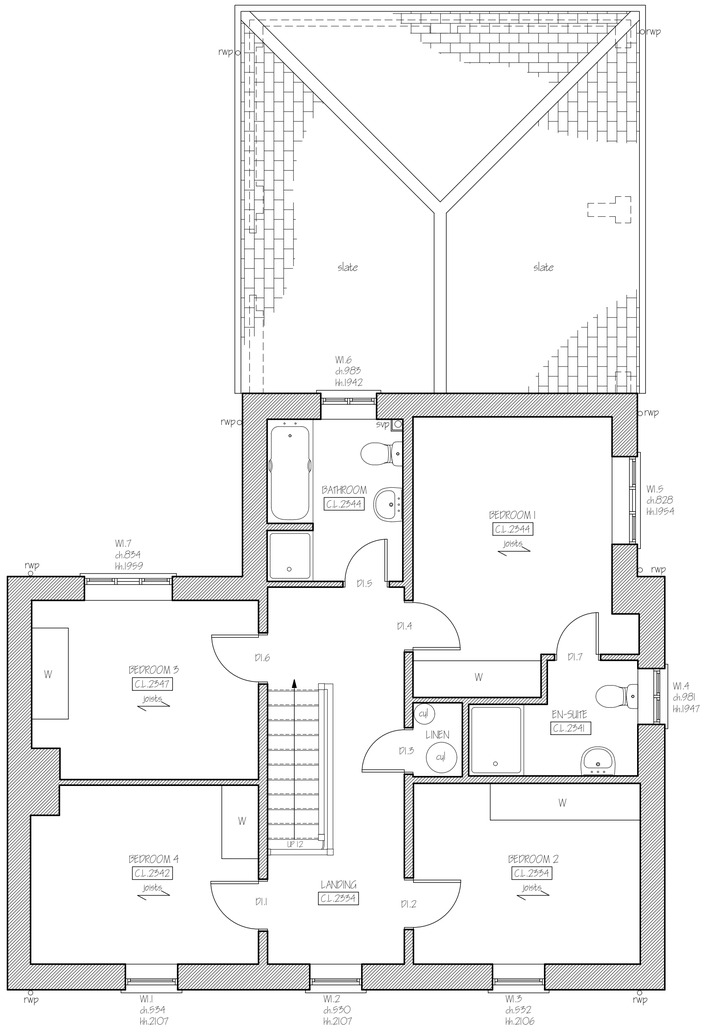

FIRST FLOOR PLAN

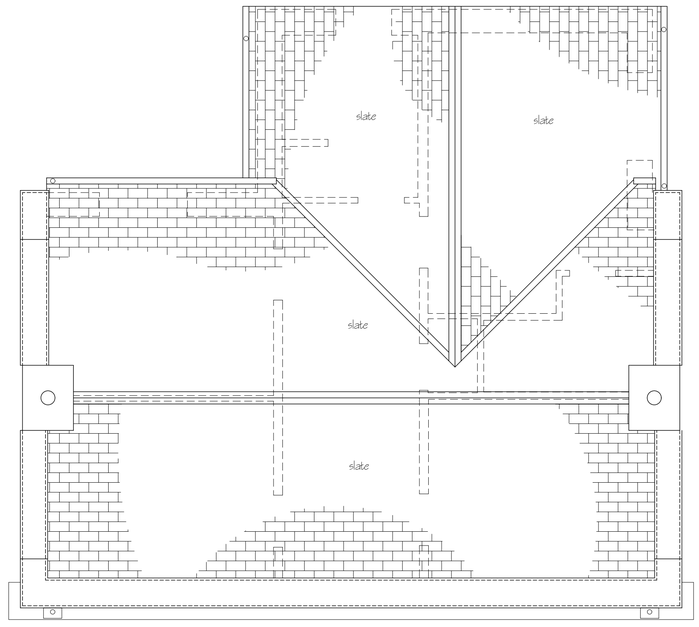

ROOF PLAN



Revision	Details of revision	Date
B		
A		

Nigel Spragg
NS Architectural services
22 Egerton Road
Bath
Somerset
BA2 3DP
Tel/Fax (01225) 338437
e mail nigelspragg@aol.co.uk

Client: Mr G McKenzie & Mrs K Vander Woerd

Drawing Title: Survey First Floor & Roof Plan

Job Title: 6 Duffield Lane, Bradford on Avon, BA15 1FY

Scale: 1:50@A1 | Date: Nov 2023 | Drawn by: N.S.

Job No: 2318 | Drawing Ref. No.: 04 | Rev.