# EXISTING FLOOR PLAN

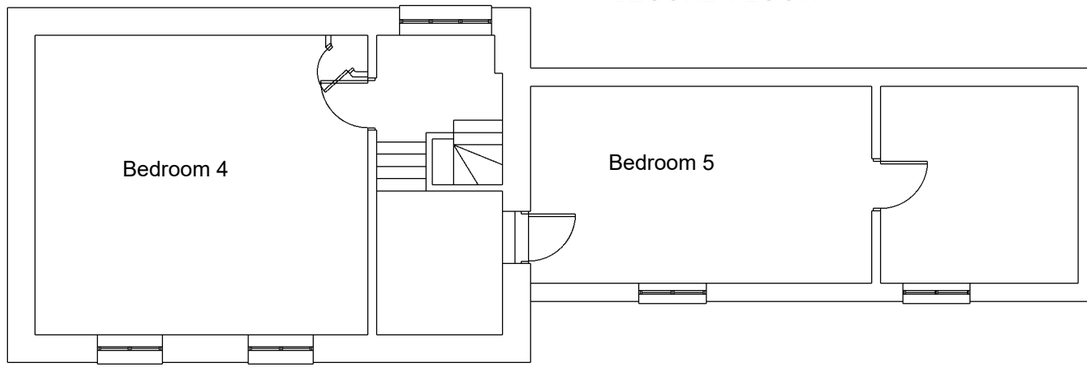


SECOND FLOOR

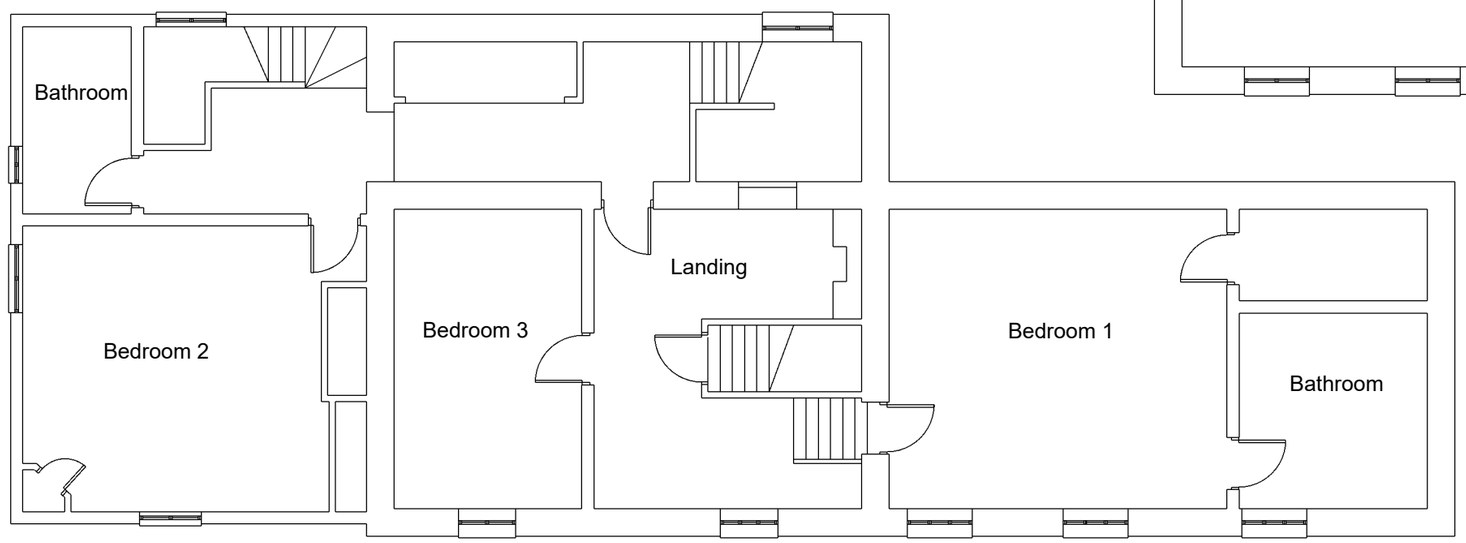


FIRST FLOOR

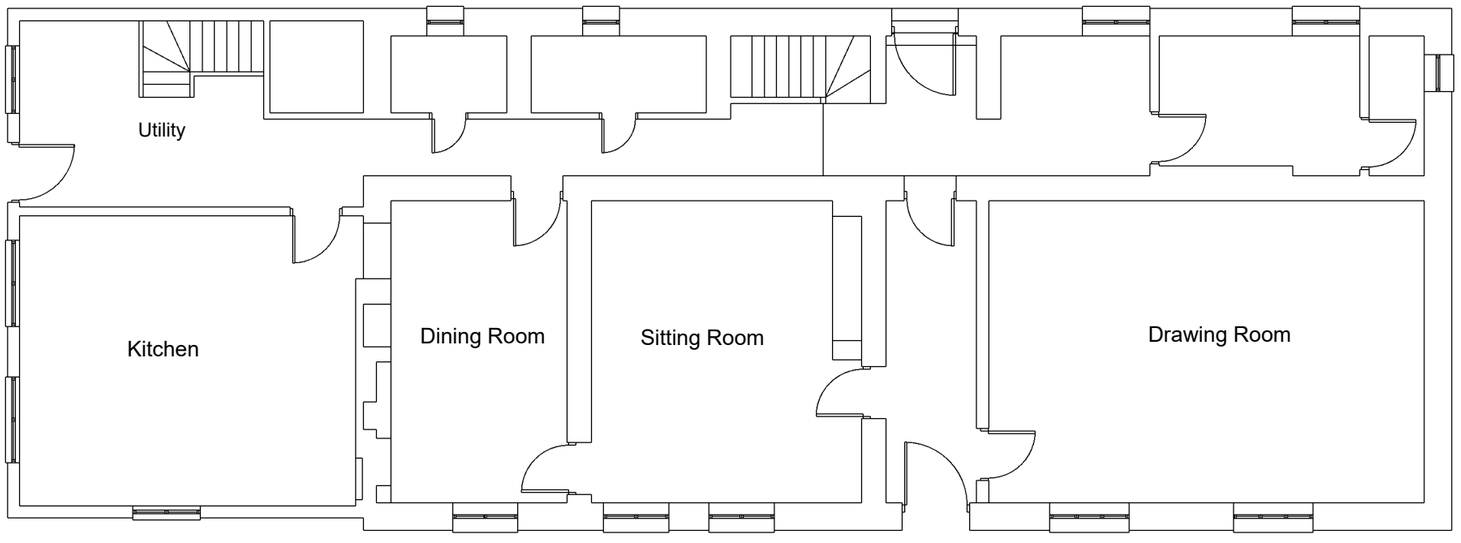


GROUND FLOOR

Scale
1:100@A3

0 5 m

| | | |
|---|---|---|
| EXISTING FLOOR PLAN | DEANS ORCHARD, CHURCH STREET, MERE, WARMINSTER BA12 6DS | DRAWING No. SC/DO/01F |
| | INTERNAL AND EXTERNAL ALTERATIONS TO DWELLING HOUSE AND OUTBUILDING | |

| | MM/DD/YY | REMARKS |
|---|---|---|
| 1 | 17/11/23 | ... |
| 2 | __/__/__ | ... |
| 3 | __/__/__ | ... |
| 4 | __/__/__ | ... |
| 5 | __/__/__ | ... |

01 F