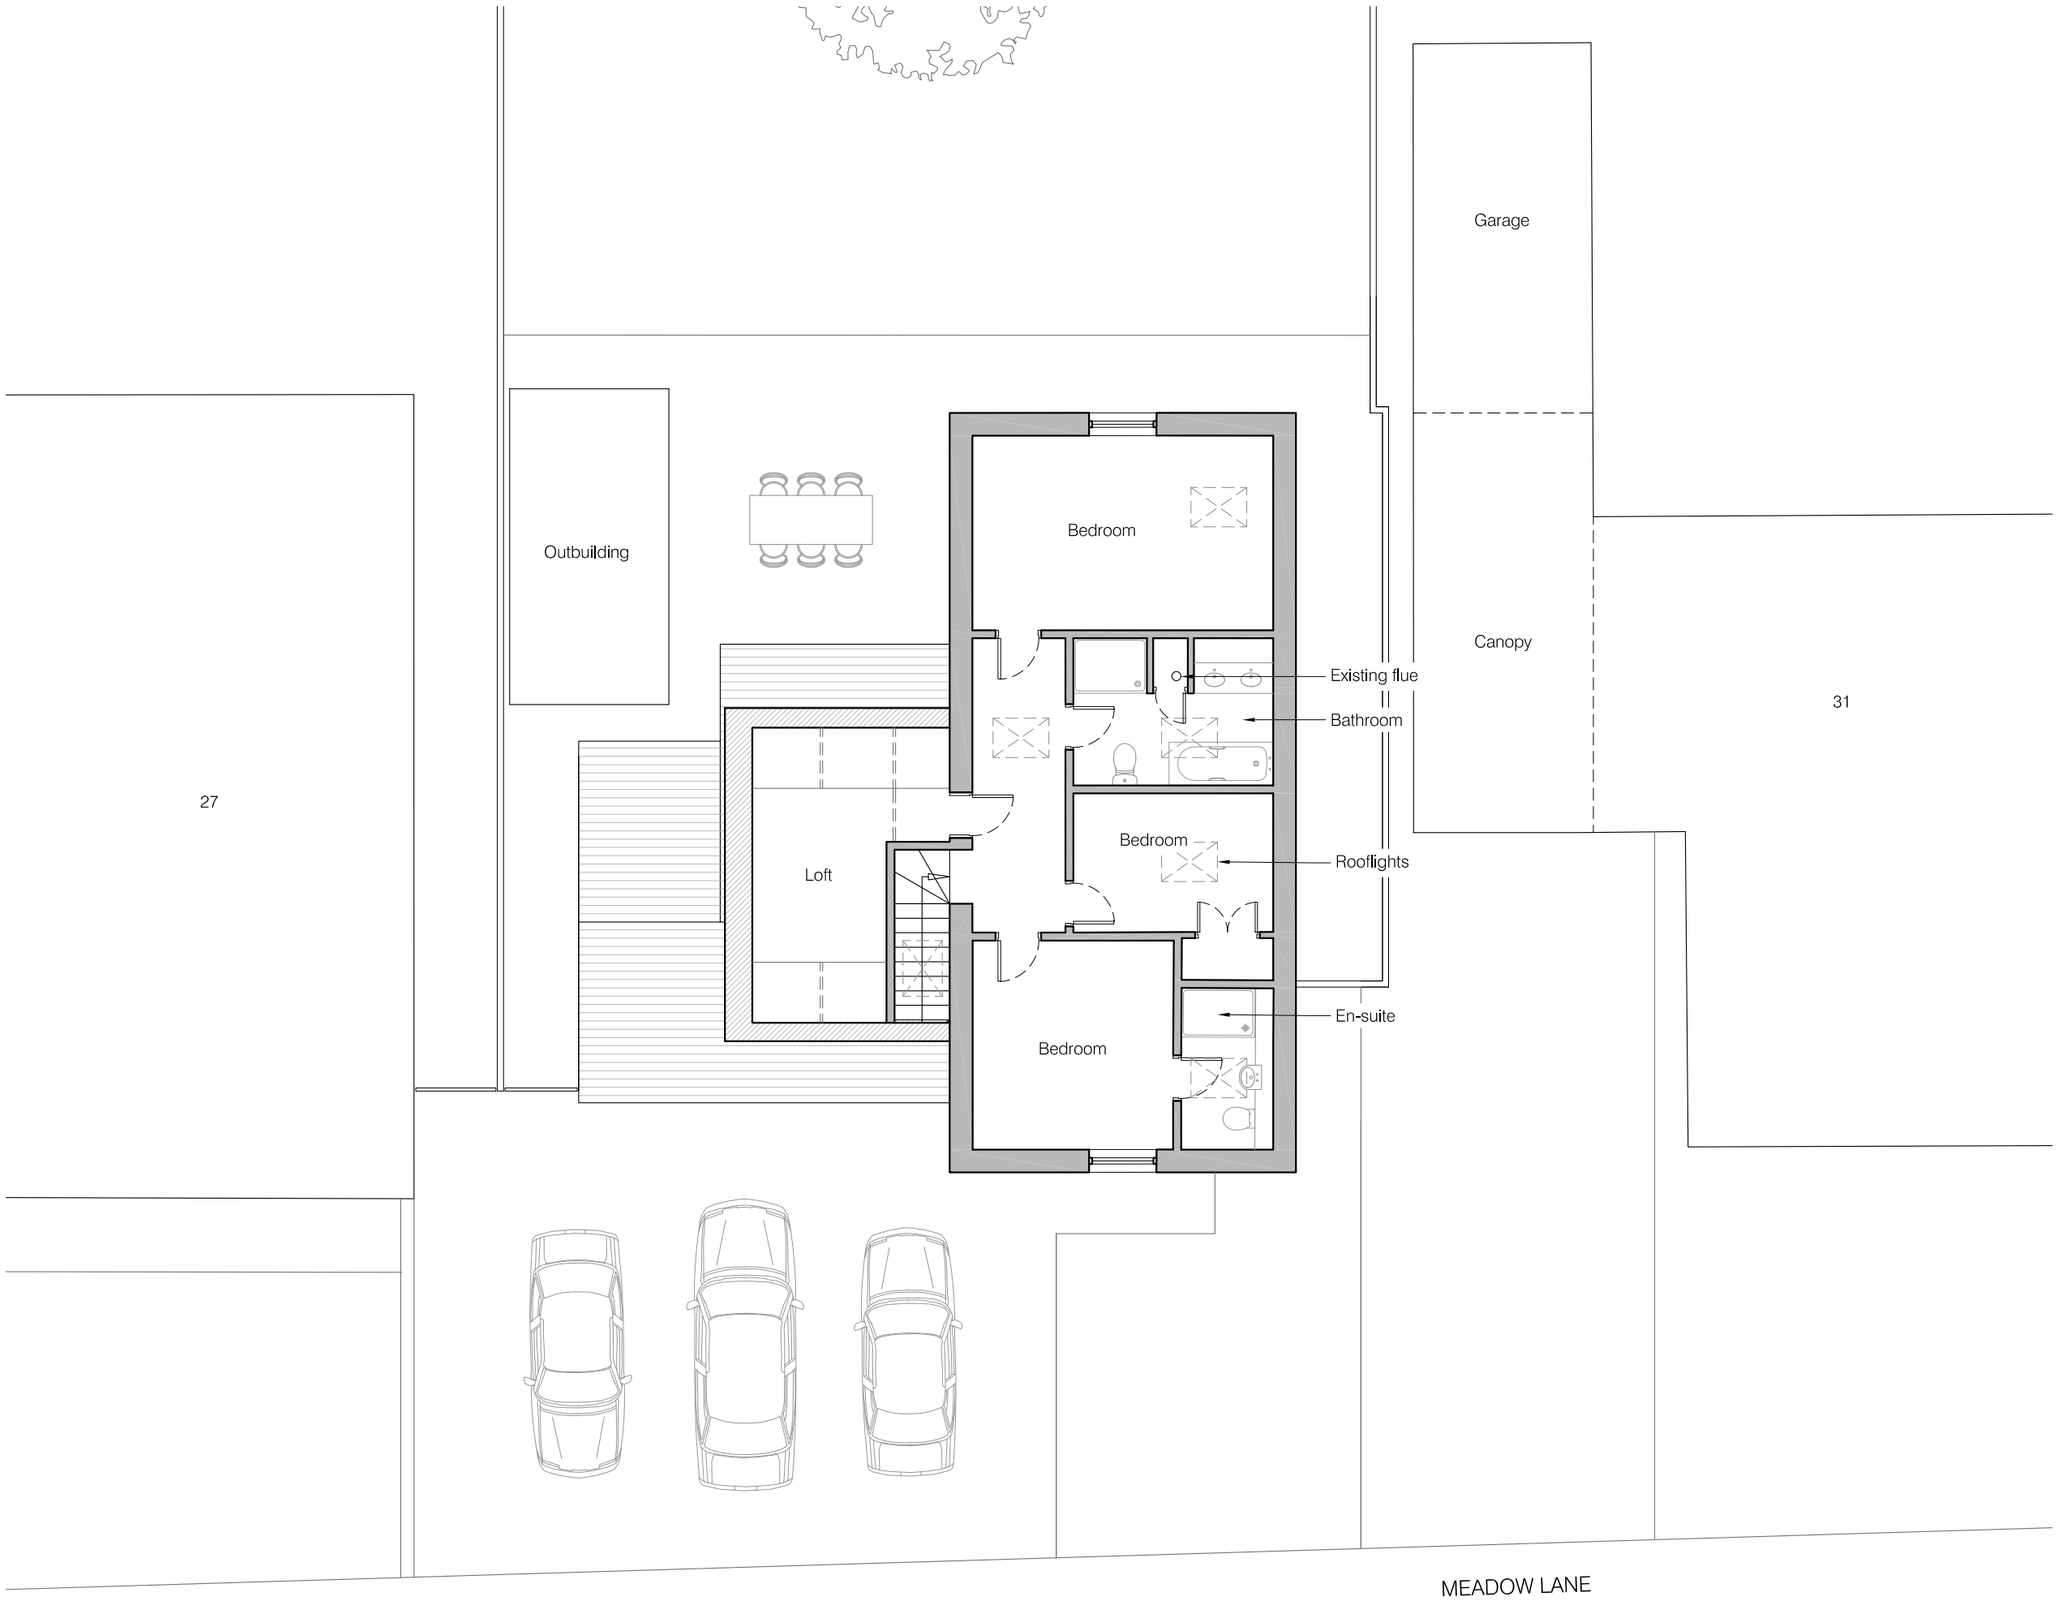

Job Title
Meadow Lane, Westbury

Drawing Title
Proposed First Floor Plan

Scale
1:100 @ A3

meters 1 2 3 4 5

Date
30/12/2023

Job No	Drawing No	Rev
0184	008	C

Status
PLANNING

White Horse Architecture