7 Benjamin Street Plot 21

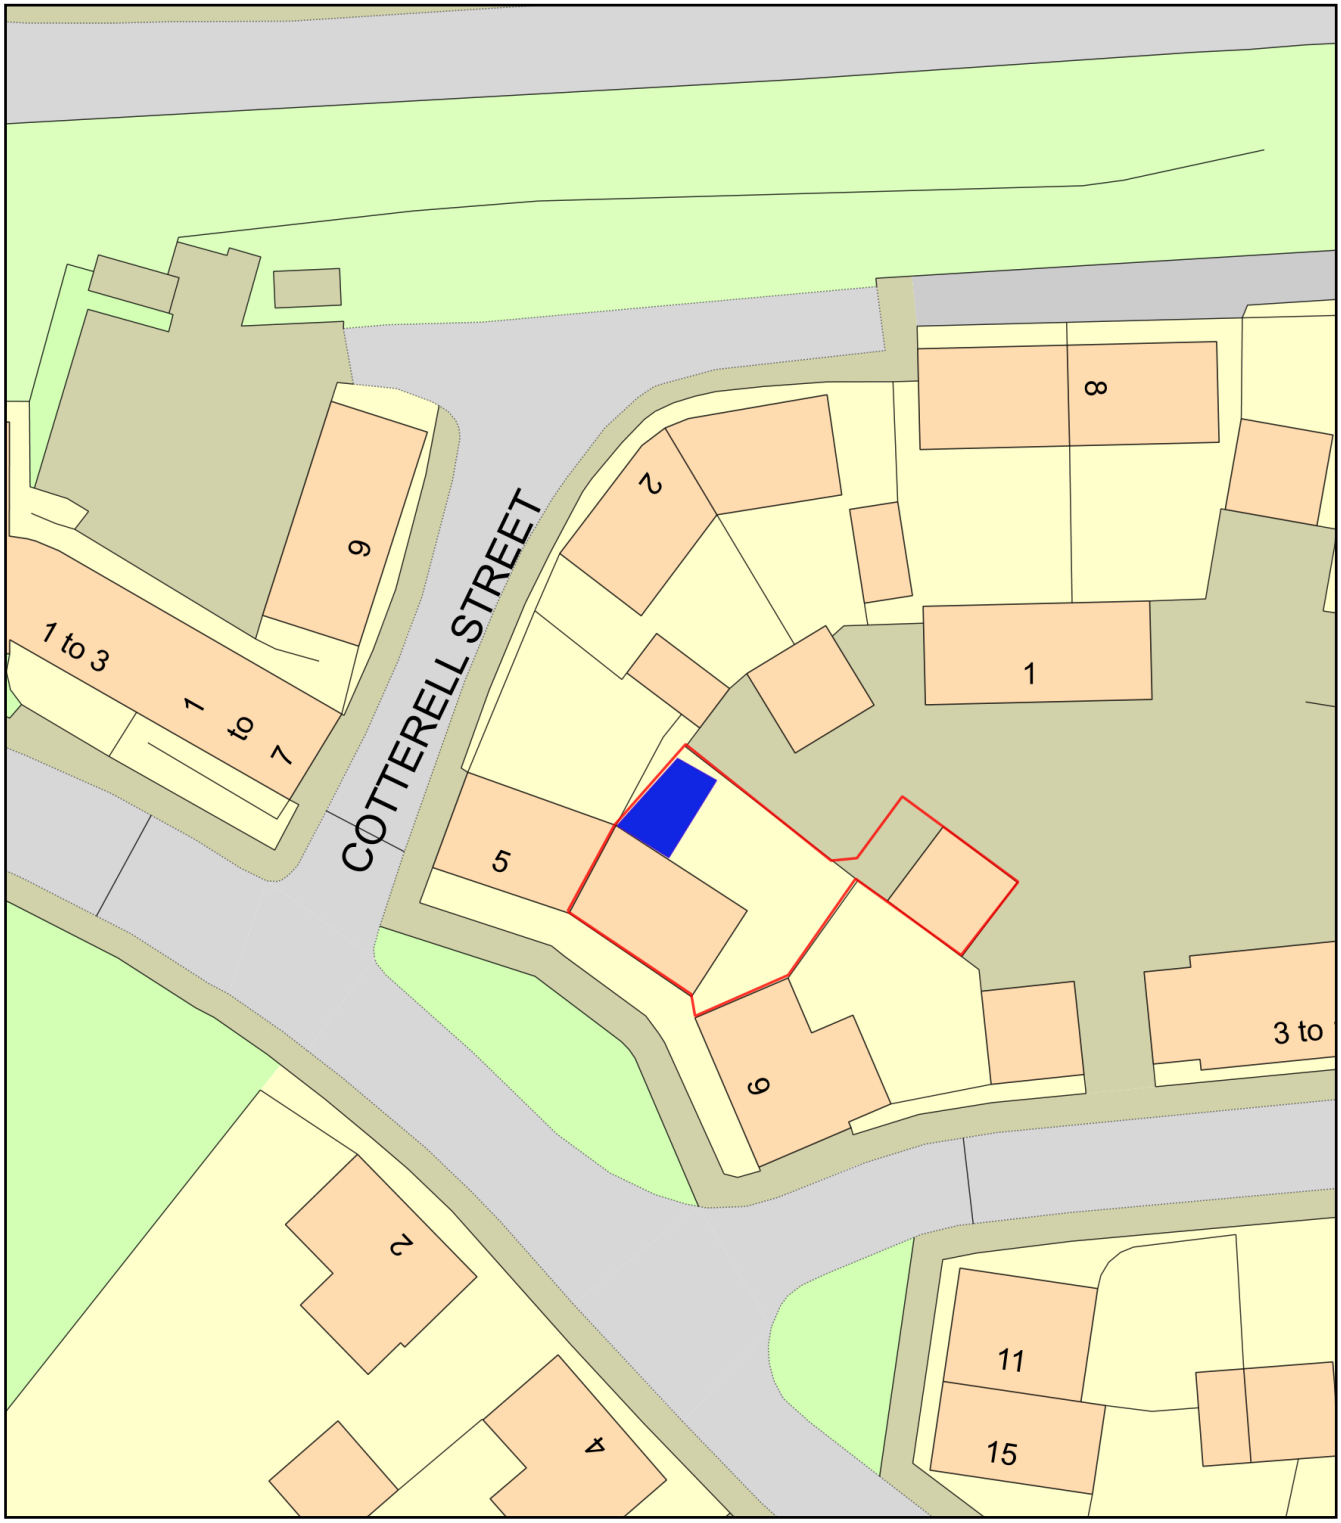

0 20
Metres

N

ReQuestaPlan

Plan Produced for: Andrew Theocharous

Date Produced: 13 Jan 2024

Plan Reference Number: TQRQM24013134534112

Scale: 1:500 @ A4

© Crown copyright and database rights 2023 OS 100042766