PROPOSED FLOOR PLAN

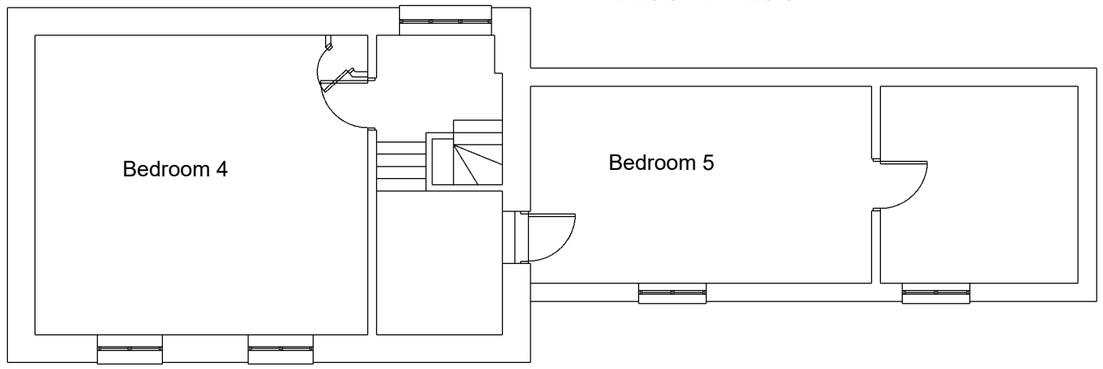

SECOND FLOOR

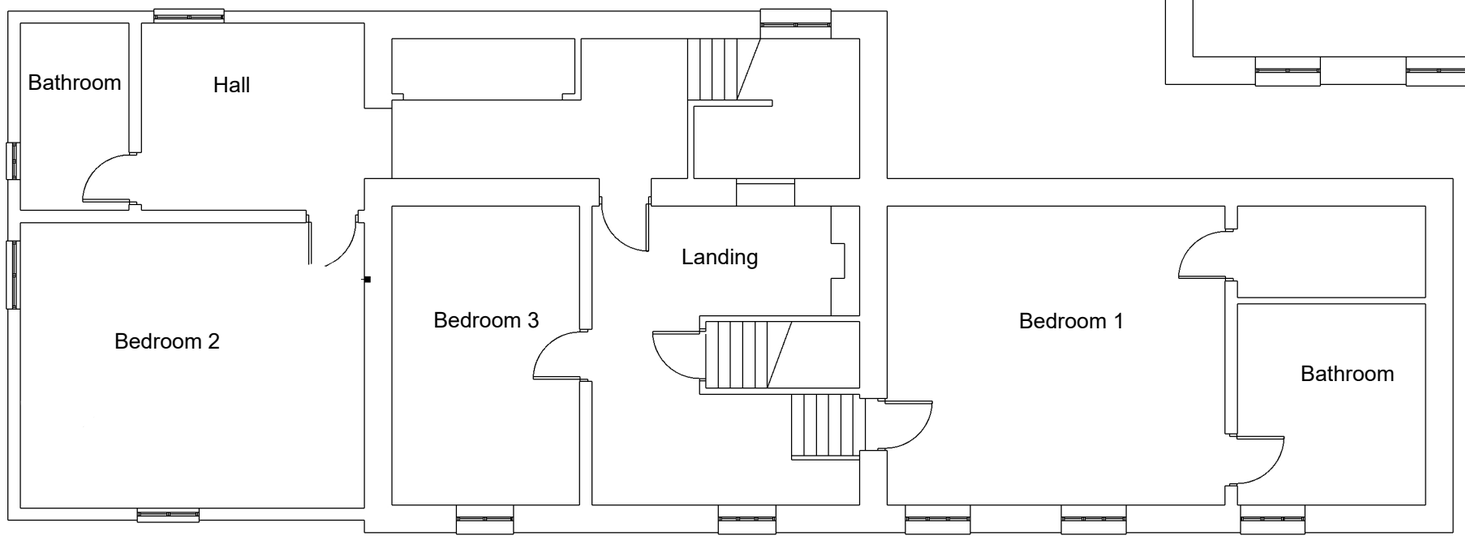

FIRST FLOOR

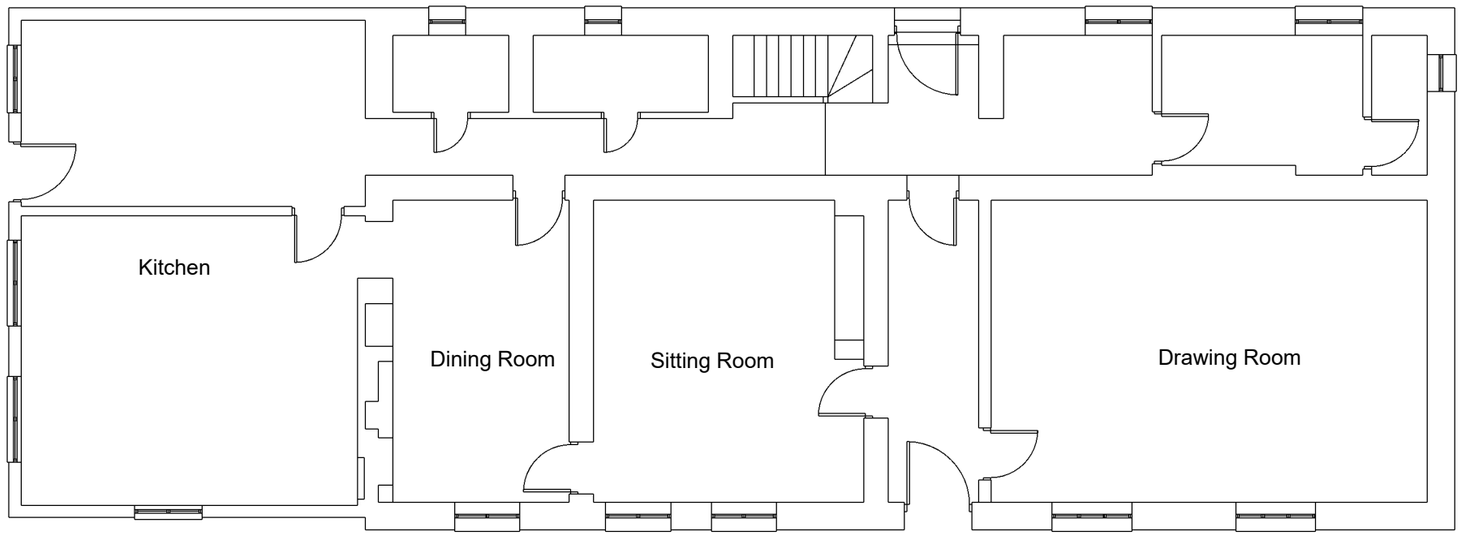

GROUND FLOOR

Scale
1:100@A3

0 5 m

PROPOSED FLOOR PLAN	DEANS ORCHARD, CHURCH STREET, MERE, WARMINSTER BA12 6DS	DRAWING No. SC/DO/01I v1
	INTERNAL AND EXTERNAL ALTERATIONS TO DWELLING HOUSE AND OUTBUILDING	

	MM/DD/YY	REMARKS
1	14/01/24	...
2	__/__/__	...
3	__/__/__	...
4	__/__/__	...
5	__/__/__	...

01

I