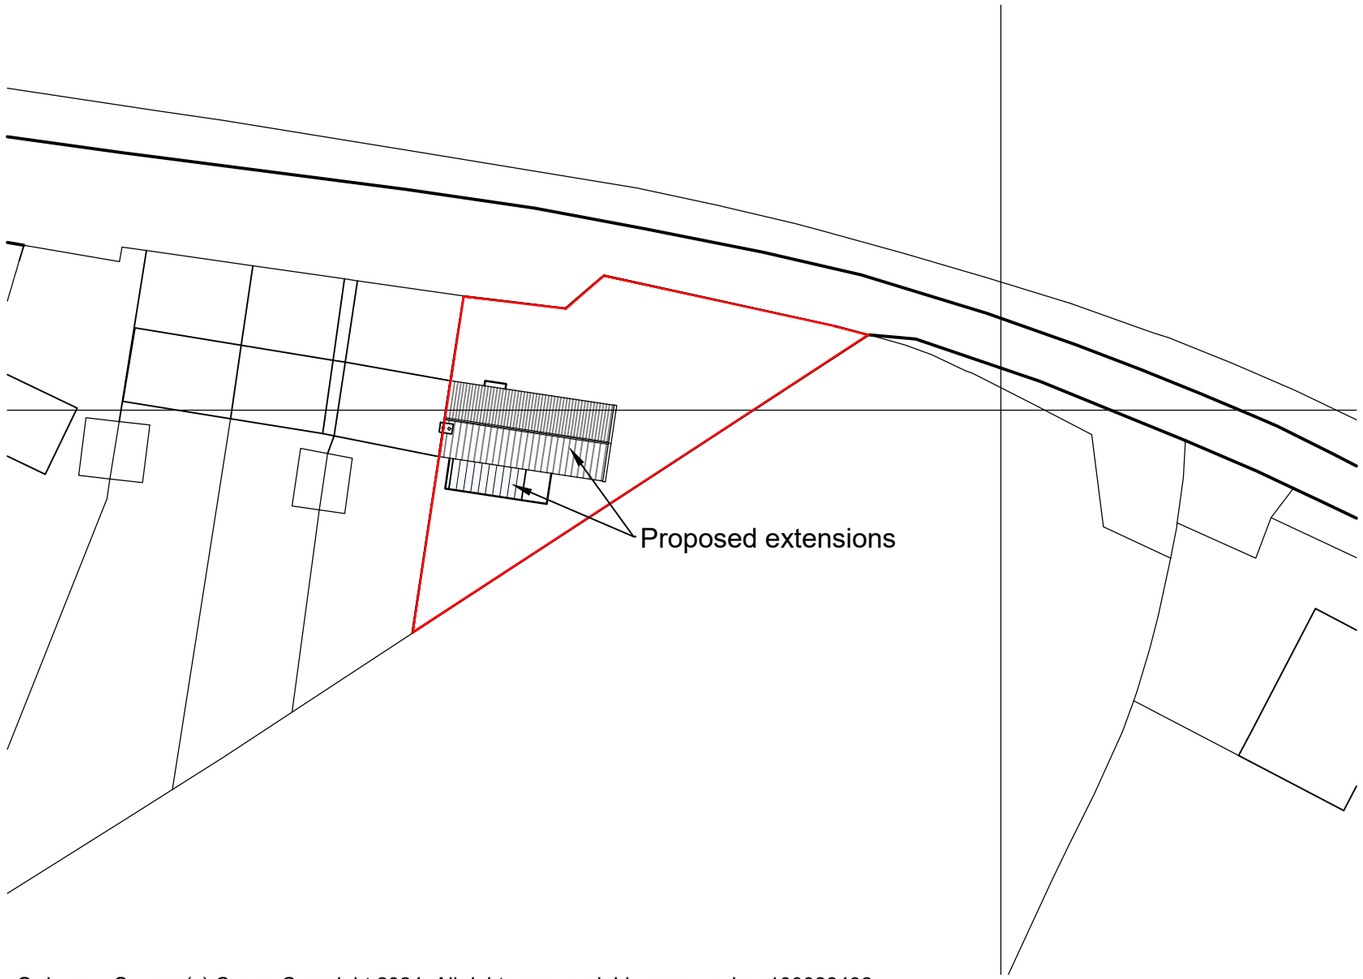

Ordnance Survey (c) Crown Copyright 2024. All rights reserved. Licence number 100022432

Site Plan
Scale 1:500

METRES AT 1:500

0 10 20 30 40 50

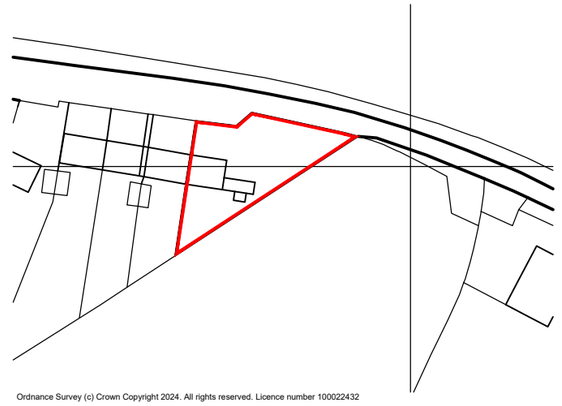

Ordnance Survey (c) Crown Copyright 2024. All rights reserved. Licence number 100022432

Site Location Plan
Scale 1:1250

METRES AT 1:1250

0 20 40 60 80 100

PROJECT 1 Overway, Donhead St Andrew, Wiltshire, SP7 9LH	DRAWING Proposed Plans and Elevations
	SCALE As shown @ A3
	DATE 10.01.24
	DRAWING No. 2401- 03
	REVISION