Location Plan

Site Address: **Woodcombe Farm, Brixton Deverill, Brixton Deverill, BA12 7EJ**

PlanningPortal

Date Produced: **15-Jan-2024**

Scale: **1:2500 @A4**

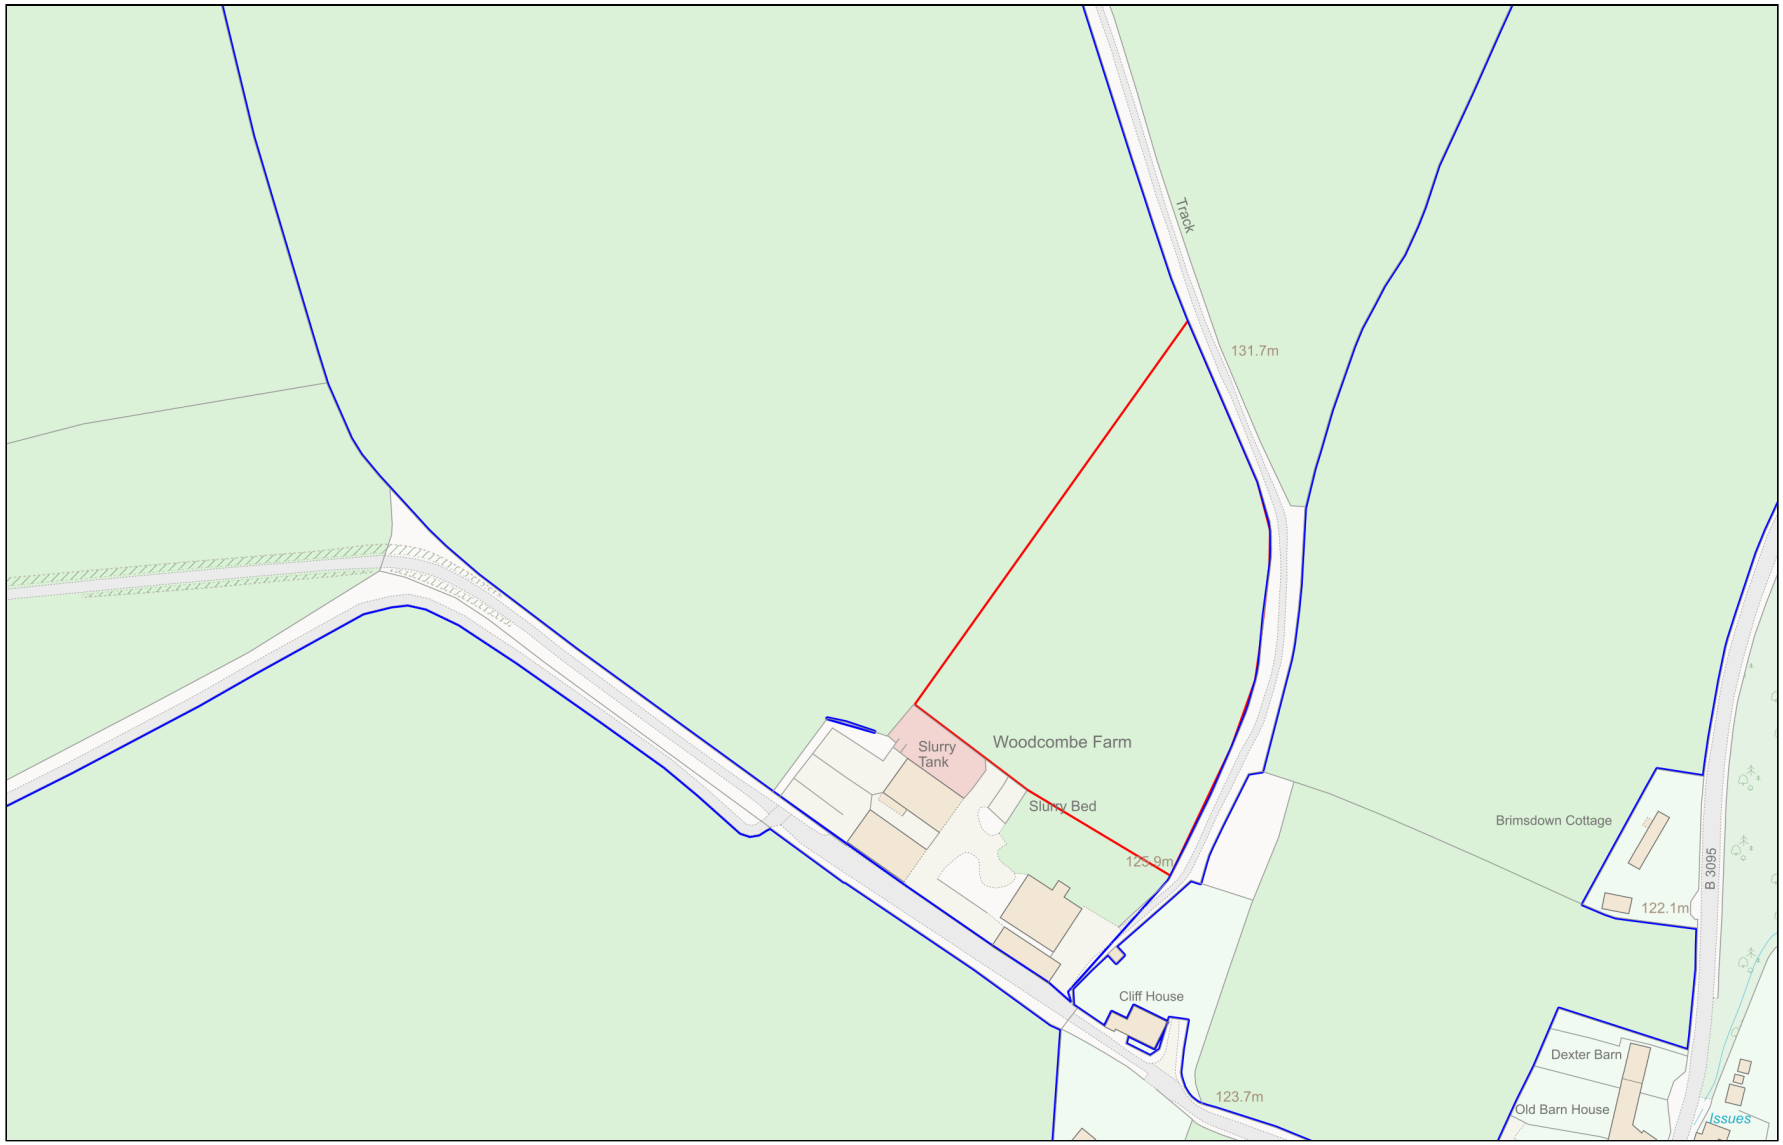

Planning Portal Reference: **PP-12725037v1**

Powered By TerraQuest

© Crown copyright and database rights 2024 OS 100042766