23-002 PL02
Status: PRE PLANNING CHECK
A1

© HALZAC DESIGN LTD 2023.
A1



PL North West Elevation - As Existing
1 : 100

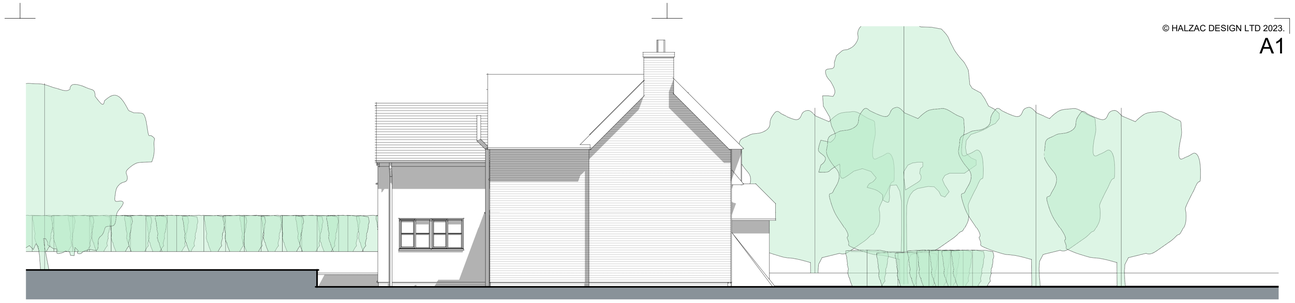

PL North East Elevation - As Existing
1 : 100

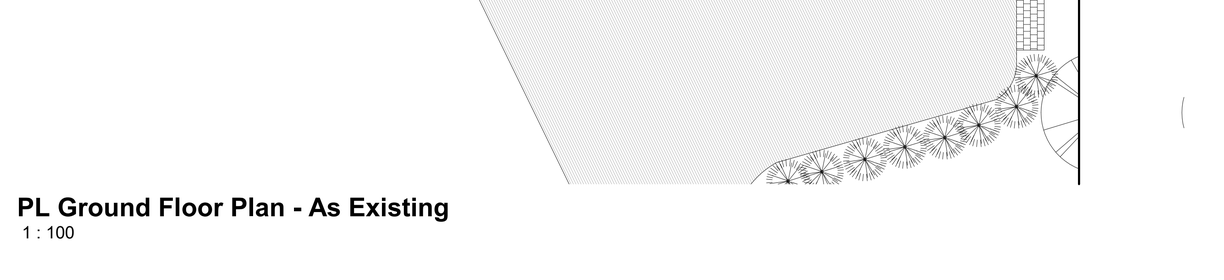

PL South East Elevation - As Existing
1 : 100



PL South West - Elevation - As Existing
1 : 100

PL Ground Floor Plan - As Existing
1 : 100

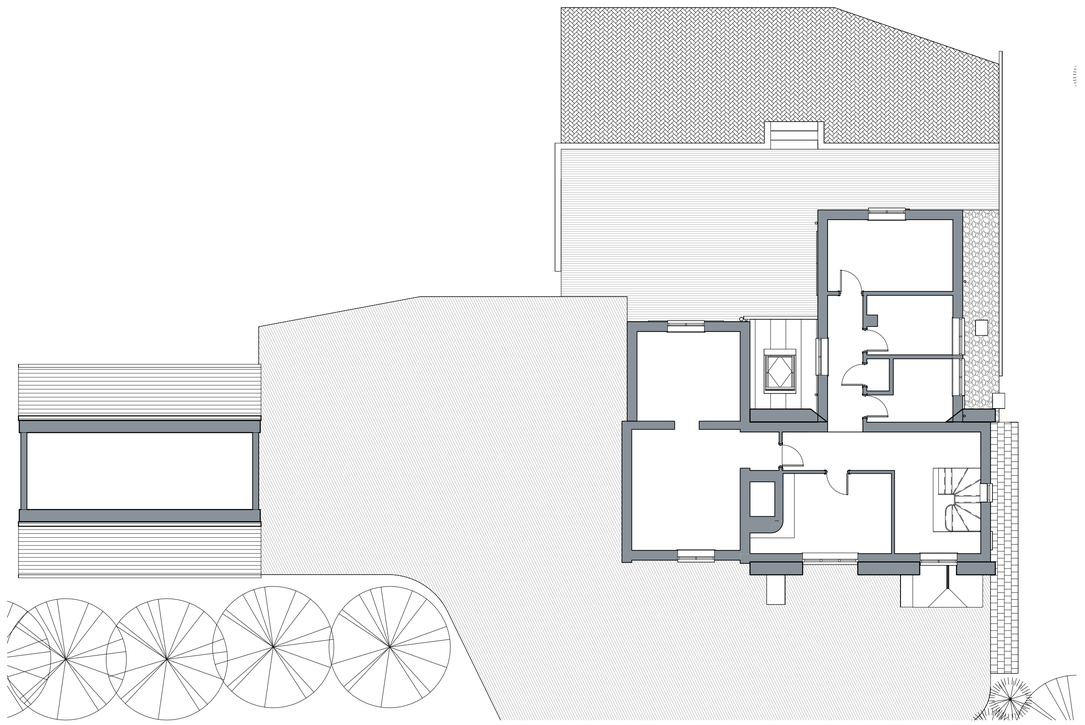

PL First Floor Plan - As Existing
1 : 100

0 1 2 3 4 5 6 7 8 9 10
SCALE 1:100



DRAWING NUMBER PREFIXED WITH
EX = EXISTING DRAWING, NOT TO BE SCALED EXCEPT FOR PLANNING PURPOSES, BASED ON INFORMATION PROVIDED BY: Checker
SK = SKETCH DRAWING, INFORMAL DRAWING, NOT FOR OFFICIAL USE, NOT TO BE USED FOR PLANNING PURPOSES, NOT TO BE SCALED.
PL = DRAWING TO ACCOMPANY A PLANNING APPLICATION, CAN BE SCALED FOR PLANNING PURPOSES ONLY, NOT FOR CONSTRUCTION(NFC).
BR = DRAWING FOR A BUILDING REGULATION APPLICATION AND APPROVAL ONLY, USE GIVEN DIMESNSION ONLY, NOT TO BE SCALED, NFC.
WD = WORKING DRAWING, INCLUDES ADDITIONAL DETAIL OVER AND ABOVE BR DESIGNATION, USE GIVEN DIMENSION ONLY, NOT TO BE SCALED.

A1 Status: PRE PLANNING CHECK

PROJECT TITLE:
Extension and Alterations to
7 Hoggs Lane, Purton SN5 4HQ
for Mr & Mrs Edwards

DRAWING:
Plans and Elevations - As Existing

SCALE @ A1: As indicated
DATE: Nov'23
DRAWN BY: CR

LATEST REVISION:

HALZAC DESIGN LTD
ARCHITECTURAL DESIGN SERVICE
1 Whitgift Cl, Grange Park, Swindon. SN5 6HQ
halzacdesign@icloud.com halzacdesign.co.uk
01793 951631 07801070166

JOB NUMBER: 23-002
DRAWING NUMBER: PL02
REV:

PDF PRINTED 17/01/2024 17:20:02

A1