23-002 PL04
Status: PRE PLANNING CHECK
A1

© HALZAC DESIGN LTD 2023.
A1

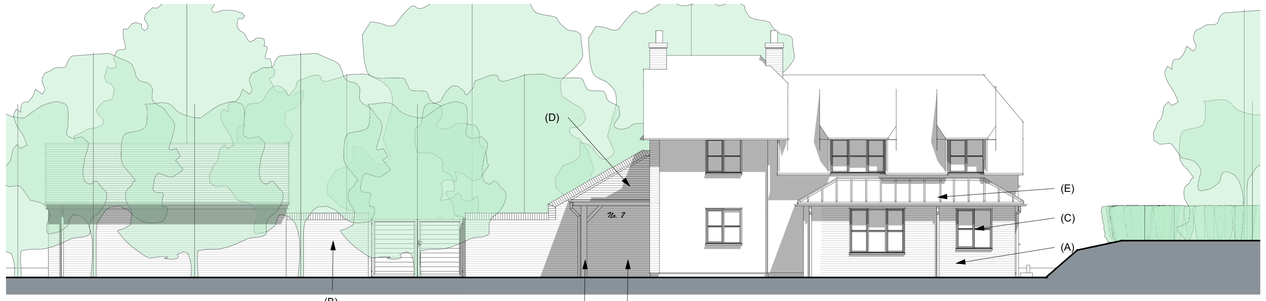

PL North West Elevation - As Proposed
1 : 100

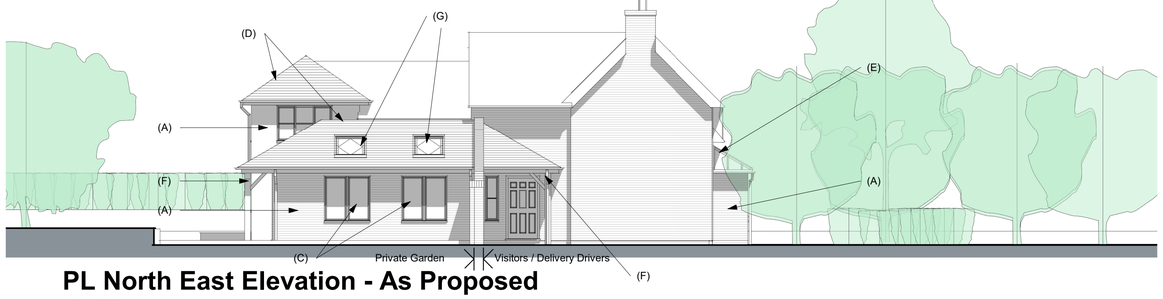

PL North East Elevation - As Proposed
1 : 100



PL South East Elevation - As Proposed
1 : 100

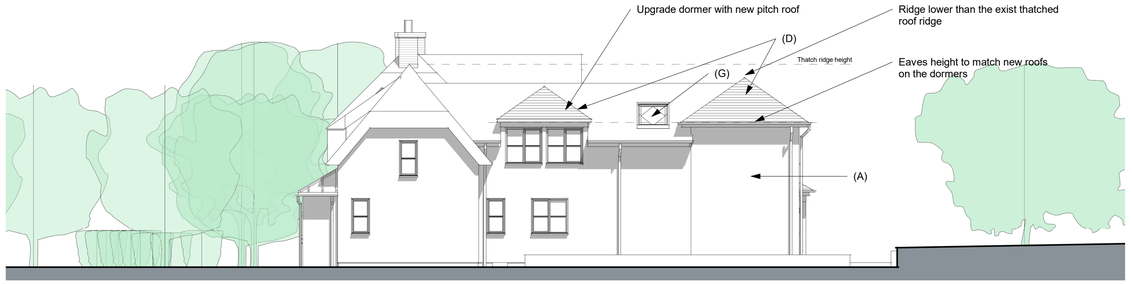

PL South West - Elevation - As Proposed
1 : 100

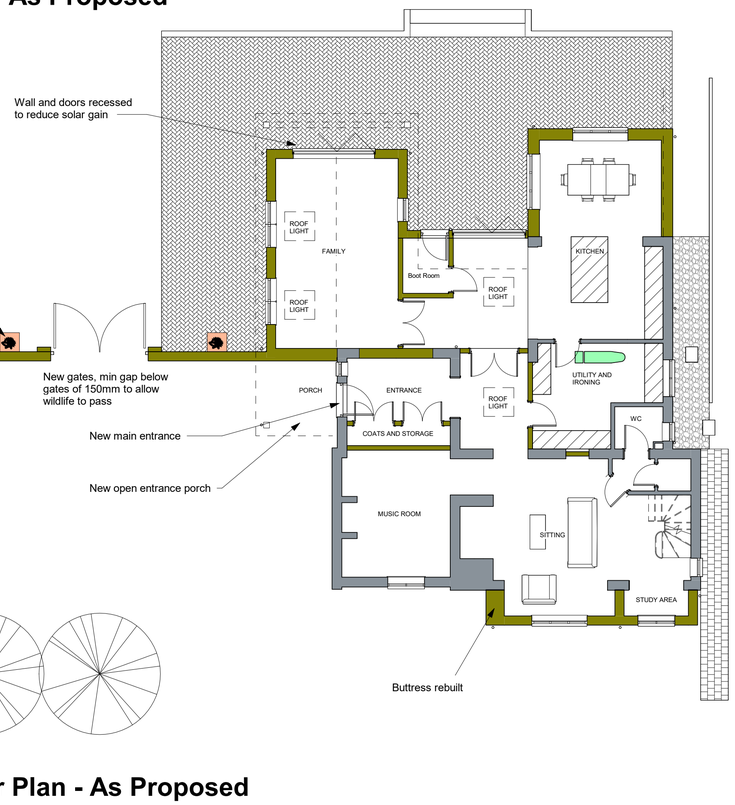

PL Ground Floor Plan - As Proposed
1 : 100

Finishes - As Proposed

(A) Painted brick finish similar to existing
(B) Brick similar to piers either side of entrance gates
(C) Joinery similar to existing
(D) Natural slate roof finish
(E) Metal standing seam roof or faux lead roof with rolls similar to existing (colour gun metal)
(F) Oak framed open porch
(G) Velux or Fakro roof lights with recessed flashing kit

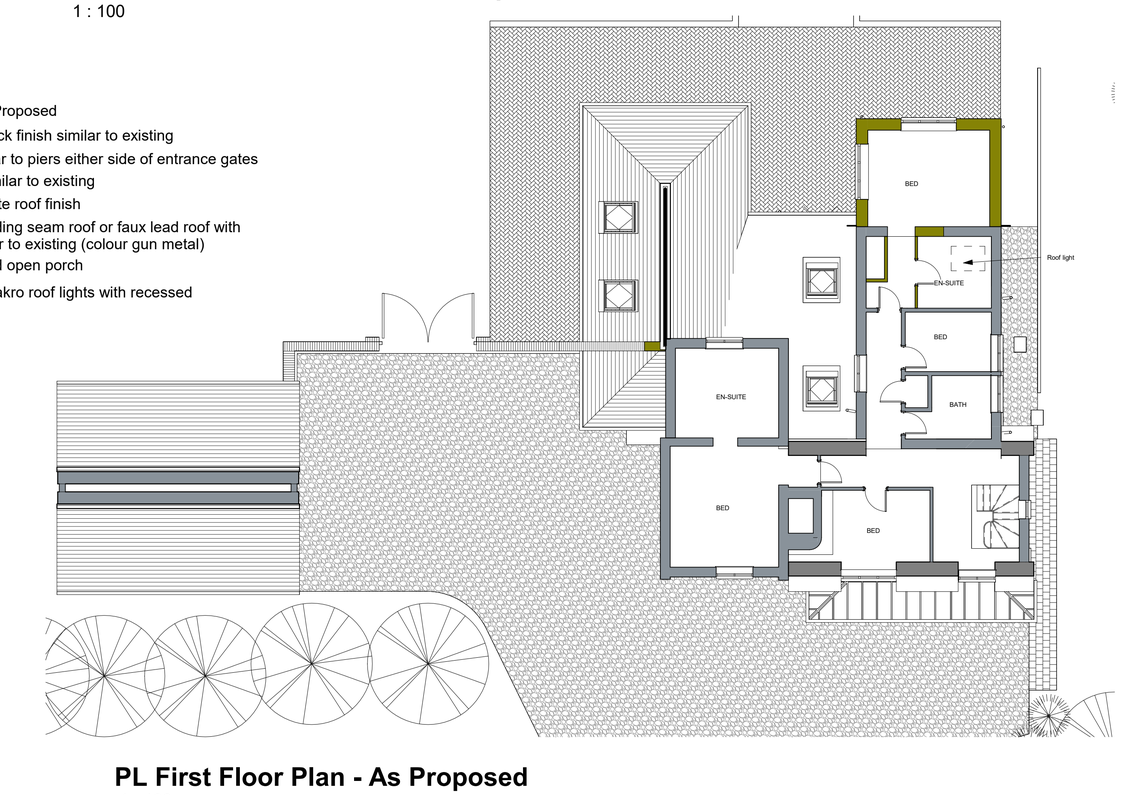

PL First Floor Plan - As Proposed
1 : 100

0 1 2 3 4 5 6 7 8 9 10
SCALE 1:100



DRAWING NUMBER PREFIXED WITH
EX = EXISTING DRAWING, NOT TO BE SCALED EXCEPT FOR PLANNING PURPOSES, BASED ON INFORMATION PROVIDED BY: Checker
SK = SKETCH DRAWING, INFORMAL DRAWING, NOT FOR OFFICIAL USE, NOT TO BE USED FOR PLANNING PURPOSES, NOT TO BE SCALED.
PL = DRAWING TO ACCOMPANY A PLANNING APPLICATION, CAN BE SCALED FOR PLANNING PURPOSES ONLY, NOT FOR CONSTRUCTION(NFC).
BR = DRAWING FOR A BUILDING REGULATION APPLICATION AND APPROVAL ONLY, USE GIVEN DIMENSION ONLY, NOT TO BE SCALED, NFC.
WD = WORKING DRAWING, INCLUDES ADDITIONAL DETAIL OVER AND ABOVE BR DESIGNATION, USE GIVEN DIMENSION ONLY, NOT TO BE SCALED.

A1 Status: PRE PLANNING CHECK

PROJECT TITLE:
Extension and Alterations to
7 Hoggs Lane, Purton SN5 4HQ
for Mr & Mrs Edwards

DRAWING:
Plans and Elevations - As Proposed

SCALE @ A1: As indicated
DATE: Nov'23
DRAWN BY: CR

LATEST REVISION:

HALZAC DESIGN LTD
ARCHITECTURAL DESIGN SERVICE
1 Whitgift Cl, Grange Park, Swindon. SN5 6HQ
halzacdesign@icloud.com halzacdesign.co.uk
01793 951631 07801070166

JOB NUMBER: 23-002
DRAWING NUMBER: PL04
REV:

PLT PRINTED: 07/01/2024 17:20:39

A1