THIS DRAWING IS THE PROPERTY OF TROWBRIDGE TOWN FOOTBALL CLUB, COPYRIGHT IS RESERVED BY THEM AND SUBJECT TO NOT BEING COPIED OR DISCLOSED TO ANY UNAUTHORISED PERSON UNLESS PRIOR WRITTEN CONSENT HAS BEEN GRANTED BY TROWBRIDGE TOWN FOOTBALL CLUB
ALL DIMENSIONS IN MM

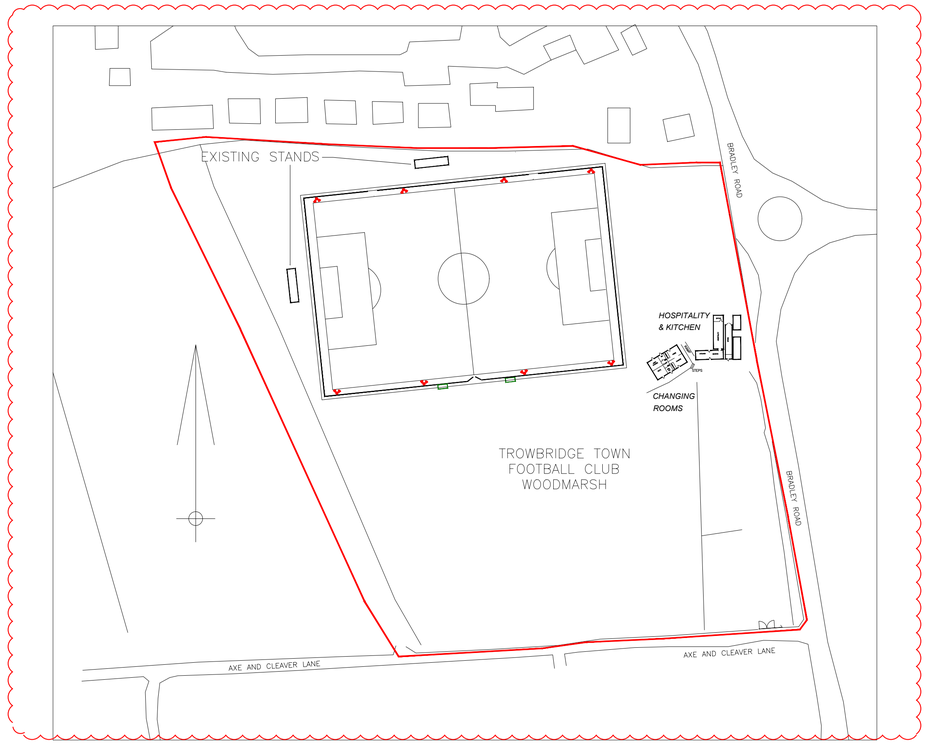

LOCATION PLAN - SCALE 1:1250

1:1250
0 10 20 30 40 50

REV	DATE	NOTE
5	11.01.2023	OMIT SIGN /MOVE BORDER LINE
4	17.05.2023	BACKGROUND UPDATED
3	03.02.2023	LOCATION PLAN SCALE CORRECTED
2	02.11.2022	DUG OUT MOVED GATES OMITTED

DRAWING TITLE
LOCATION PLAN

PROPOSED WORKS
ERECTION OF NEW FLOOD LIGHTS & SIGNAGE.

LOCATION
TROWBRIDGE TOWN FC,
AXE AND CLEAVER LANE
TROWBRIDGE
BA14 0SZ

STATUS	DATE
FOR APPROVAL	JAN 2022

DRAWN	SIZE	SCALE
JPS	A1	AS SHOWN

DRAWING NUMBER	REVISION
GC-11-2022	5