This drawing is copyright and is not to be reproduced. The contractor will be held responsible for the accuracy of works involving the setting out and checking of all dimensions on the drawing and on site. Dimensions must not be scaled from this drawing.

45 Coberley Drive, Salisbury

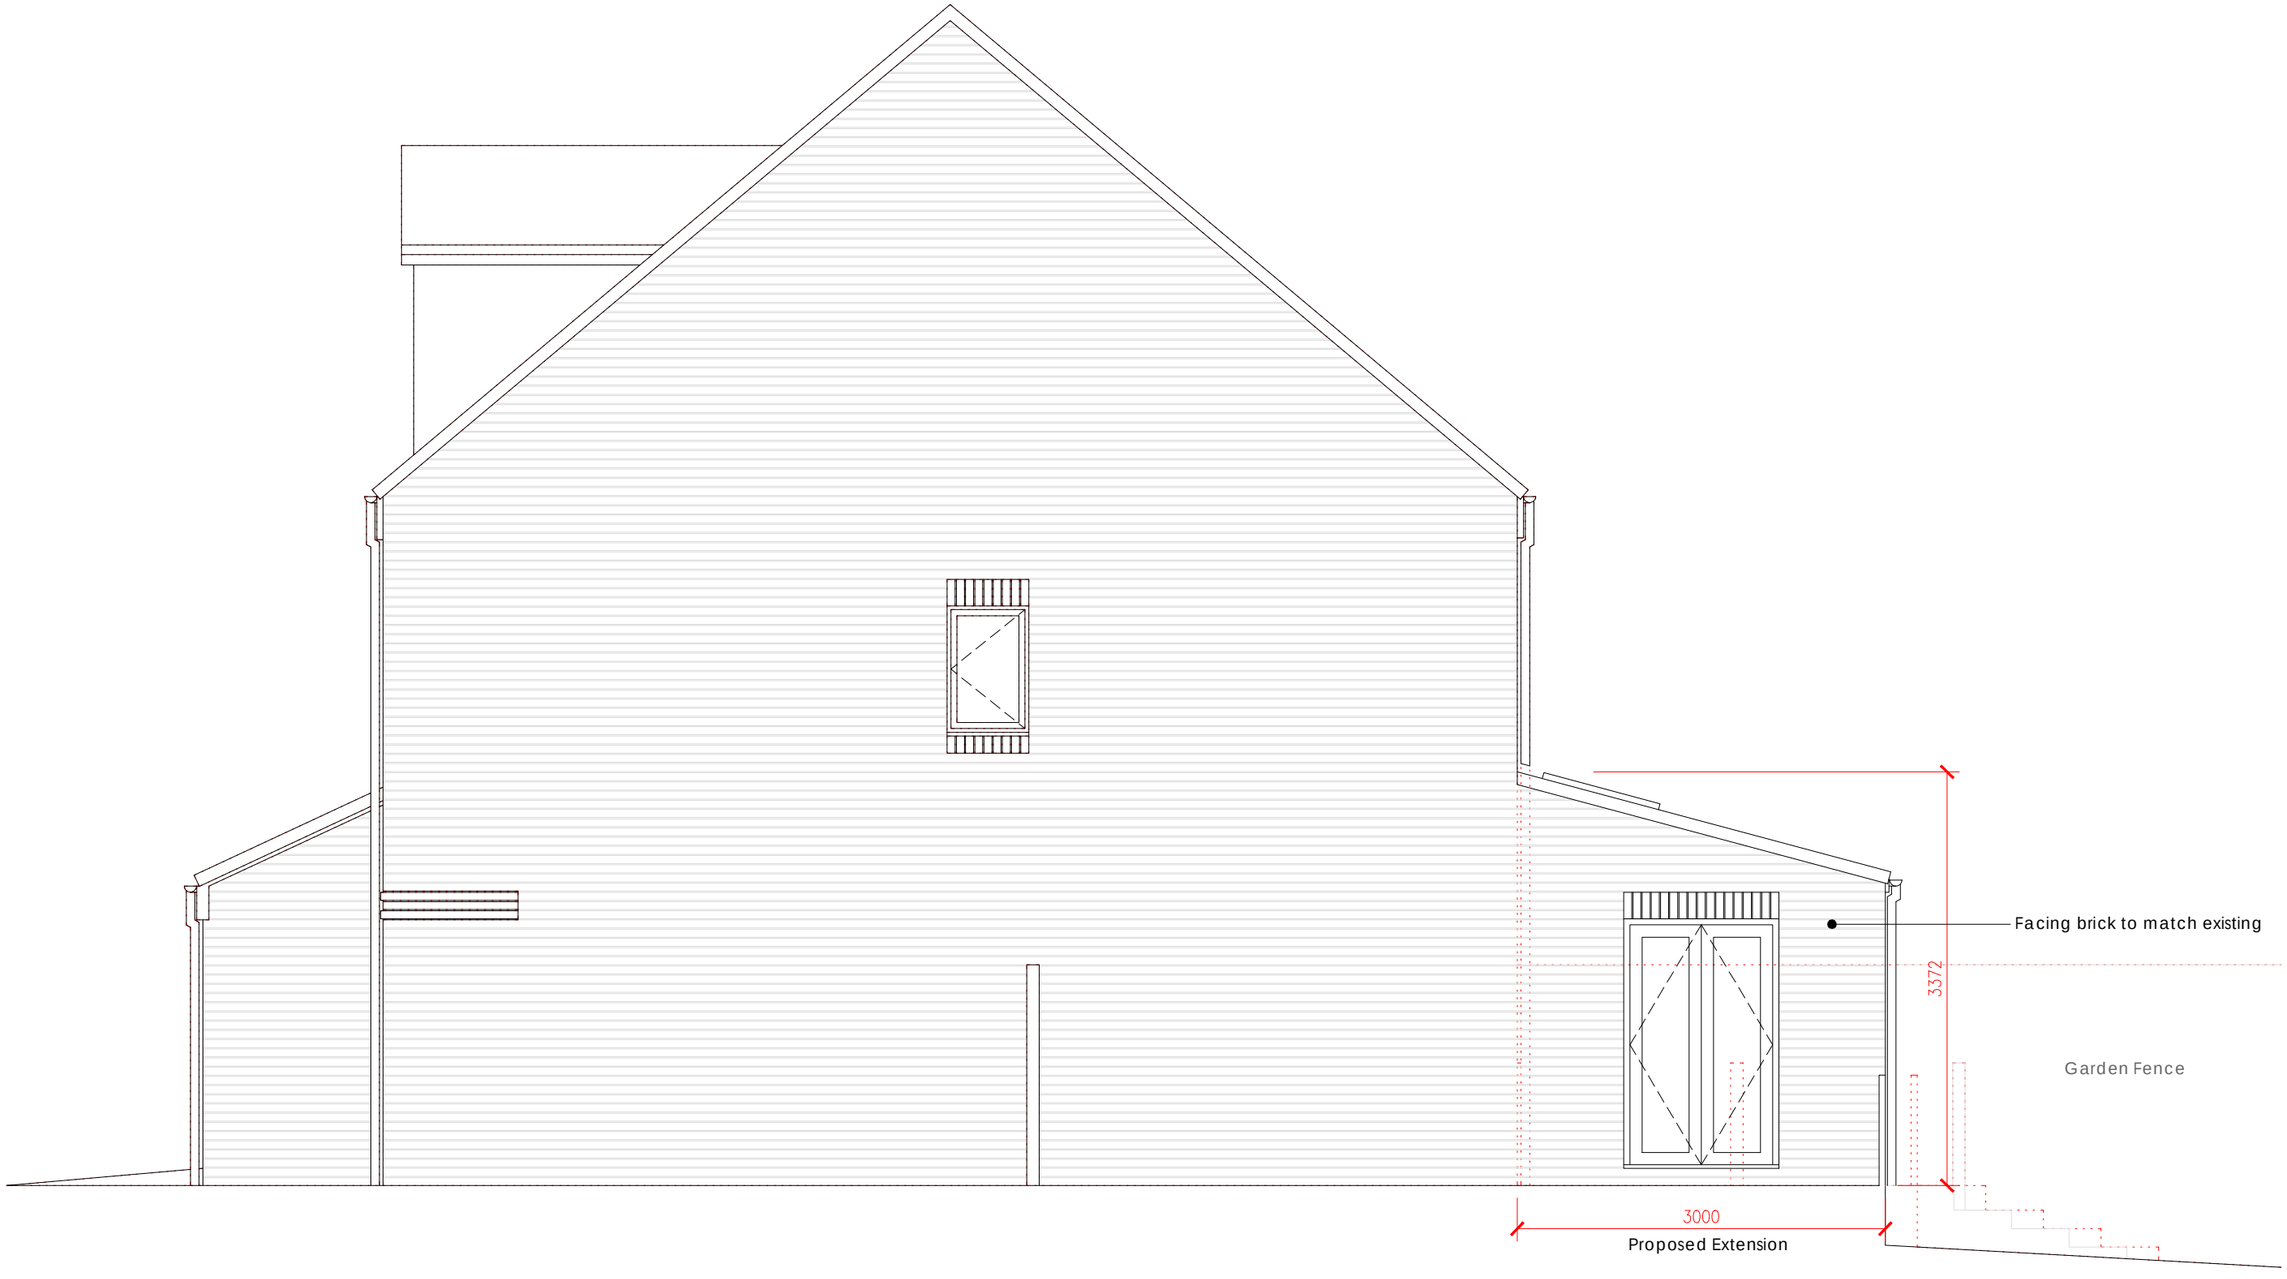

Side (South) Elevation 1:50

MB Architecture

PROJECT:
Proposed Permitted Development Extension at 45 Coberley Drive, Salisbury, SP2 9FD.

CLIENT:
Catalin

DRAWING TITLE:
Proposed Side Elevation

1:50 0 1 2

SCALE: 1:50@A3

DATE: Dec 2023

DRAWING No. P23-001 02-05-002

DRAWN BY: MB

CHECKED BY: MB