This drawing is copyright and is not to be reproduced. The contractor will be held responsible for the accuracy of works involving the setting out and checking of all dimensions on the drawing and on site. Dimensions must not be scaled from this drawing.

45 Coberley Drive, Salisbury

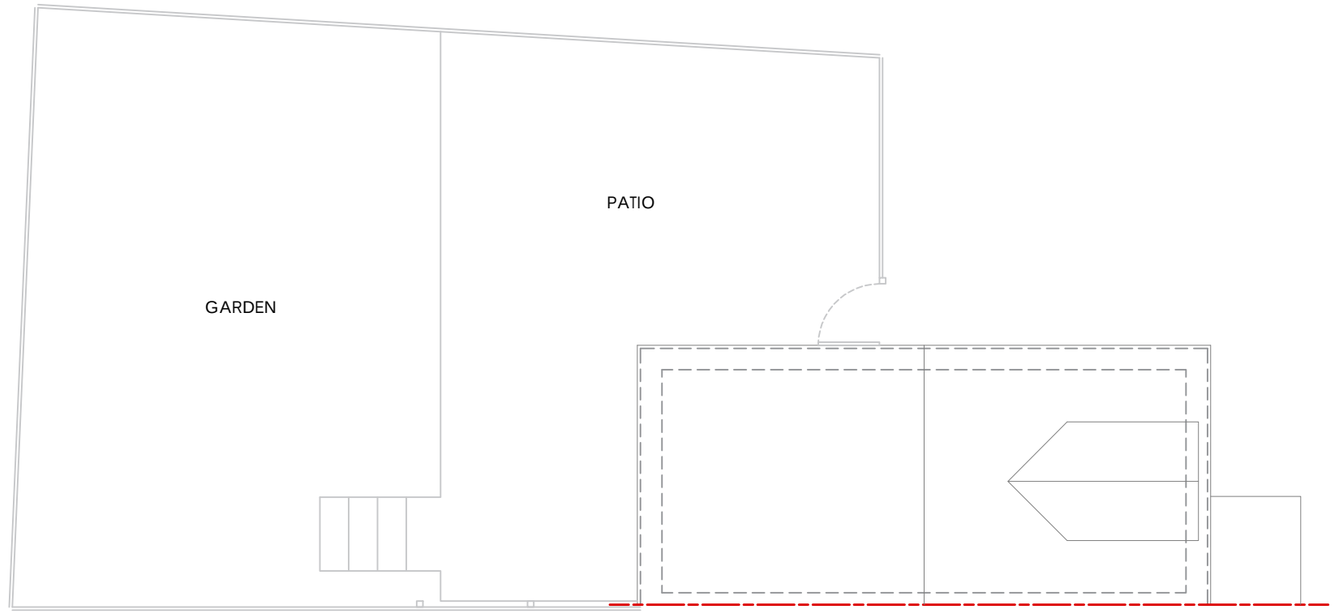

Roof Plan 1:100

1:100 0 1 2 3 4 5

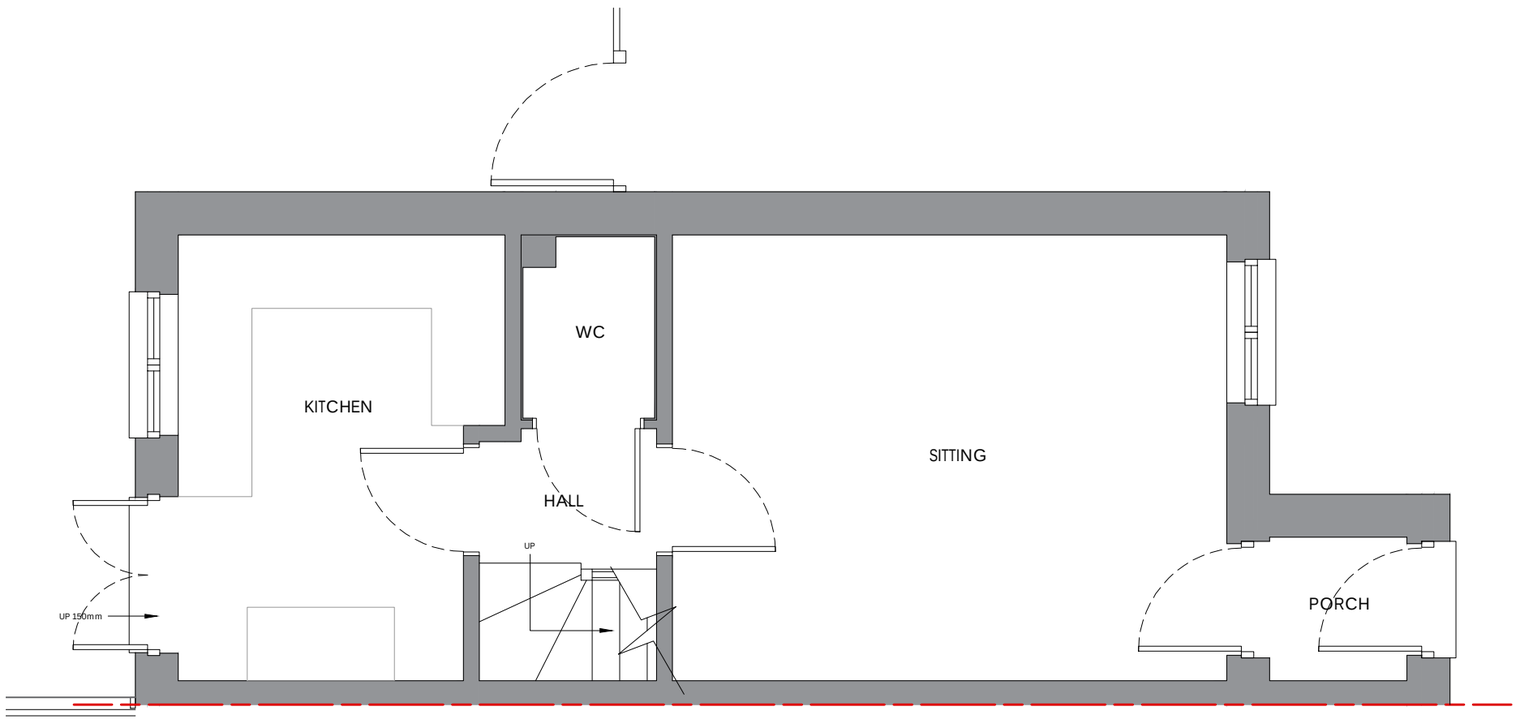

Ground Floor Plan 1:50

MB Architecture

PROJECT:
Proposed Permitted Development Extension at 45 Coberley Drive, Salisbury, SP2 9FD.

CLIENT:
Catalin

DRAWING TITLE:
Existing Ground Floor Plan & Existing Roof Plan

1:50 0 1 2

SCALE:
1:50@A3
1:100@A3

DATE:
Dec 2023

DRAWING No.
P23-001
02-91-001

DRAWN BY:
MB

CHECKED BY:
MB