

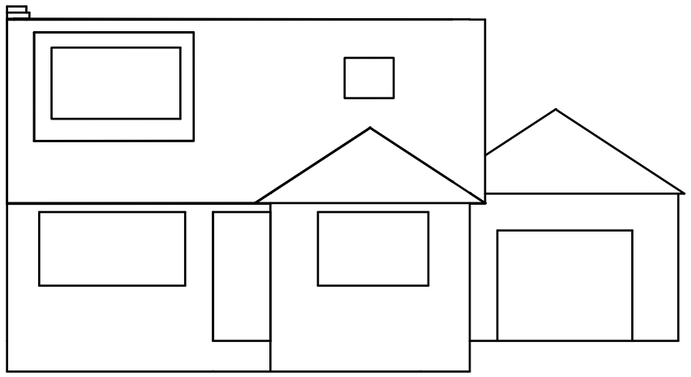


Front View

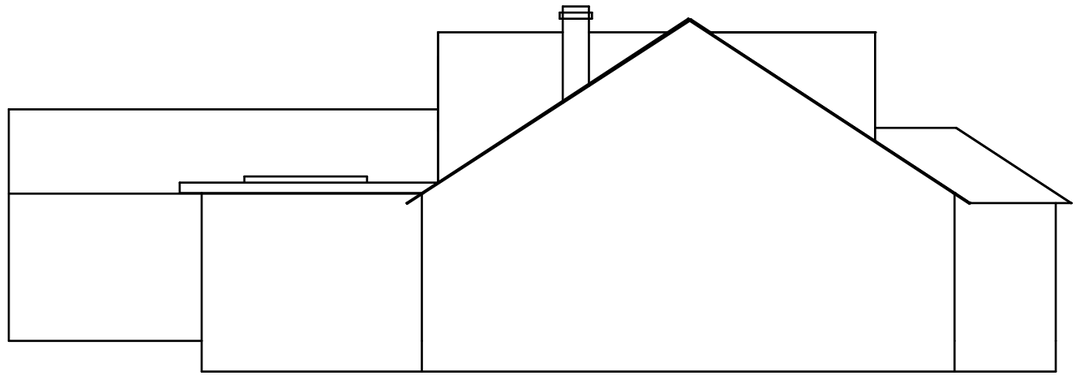

Right (View to No. 52)

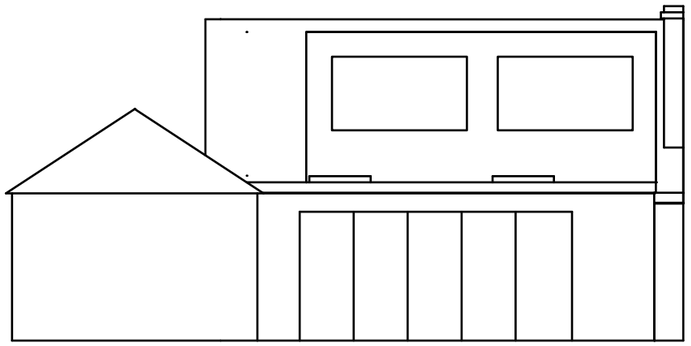

Rear View

Left (View to No. 48)

Proposed Elevations 50 Downsway - 2024 Application	For materials and further details please refer to Planning Application Form	1m 2m 3m 4m Scale 1:100 @ A3	Drawn by D.Pilton 14/01/2024