


Ground Floor

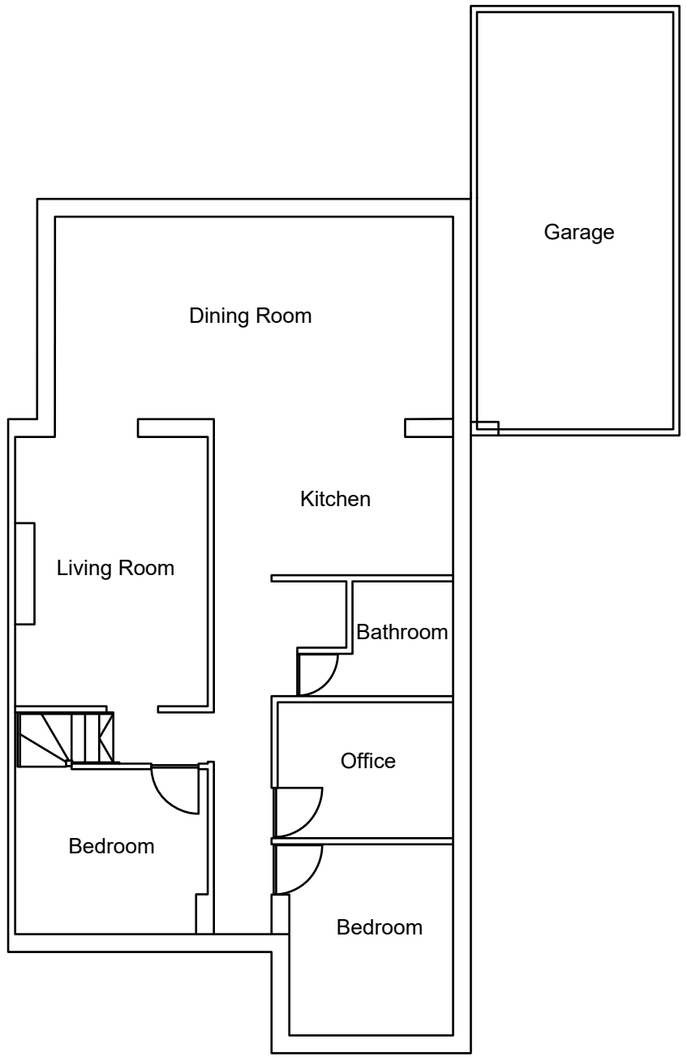

1st Floor

Proposed Floor Plans 50 Downsway - 2024 Application	For materials and further details please refer to Planning Application Form	1m 2m 3m 4m Scale 1:100 When printed at A3	Drawn by D.Pilton 14/01/2024