



EXISTING SIDE ELEVATION

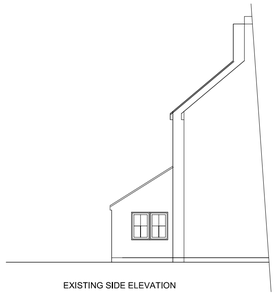

EXISTING REAR ELEVATION




EXISTING SIDE ELEVATION

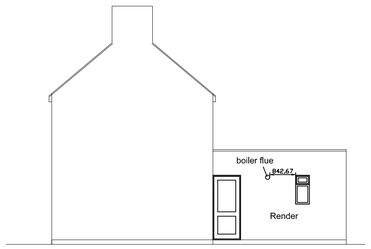


PROPOSED SIDE ELEVATION



PROPOSED REAR ELEVATION

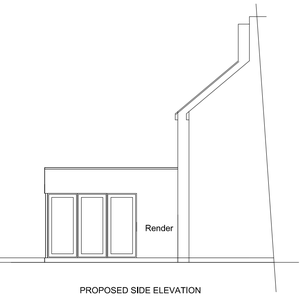

PROPOSED SIDE ELEVATION

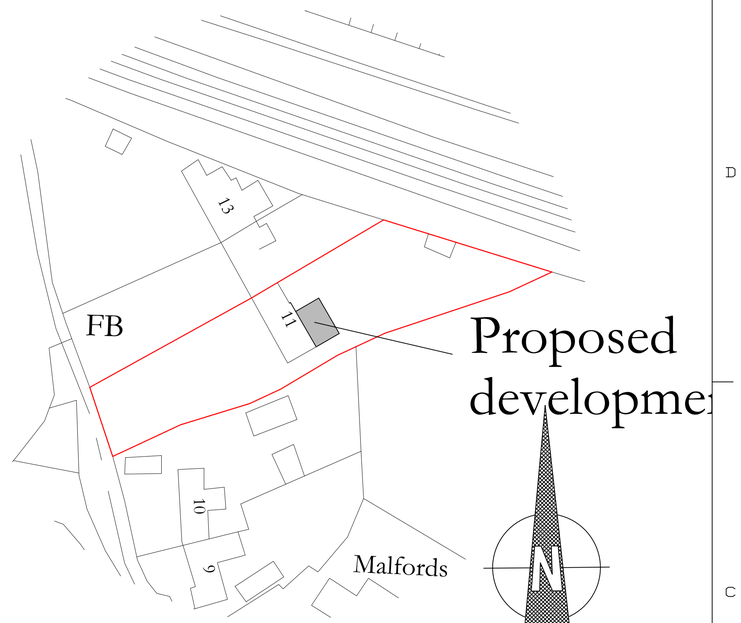


Proposed developme

Block Plan Scale 1:500

EXISTING GROUND FLOOR.

PROPOSED GROUND FLOOR.

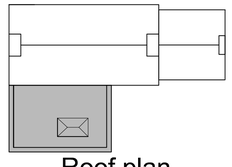

Roof plan
Scale 1:200

Location Plan
Scale 1:1250

client: Mr and Mrs Simmons

SITE ADDRESS: 11 Locks Lane, The Common, Purton, SN5 4HD.

PROJECT: Proposed rear extension.

RAND PLANNING CONSULTANCY LTD

Phil Rand
Cherry Tree House
Clardon lane
Purton.
Wiltshire
SN5 4HN
TEL 01793 771128

Drawn by	Drawing No
Phil Rand	01
Scales: 1:500 1:100 1:50	Date: 4th Sept 2023