


NORTH-WEST ELEVATION


NORTH-EAST ELEVATION

SOUTH-EAST ELEVATION


SOUTH-WEST ELEVATION

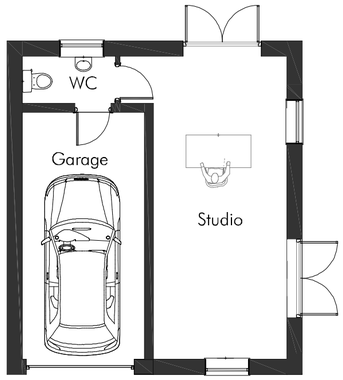

GROUND FLOOR PLAN

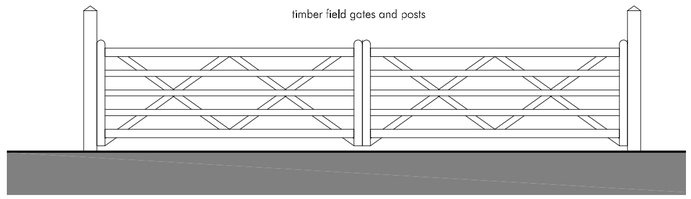

PROPOSED GATES 1:50

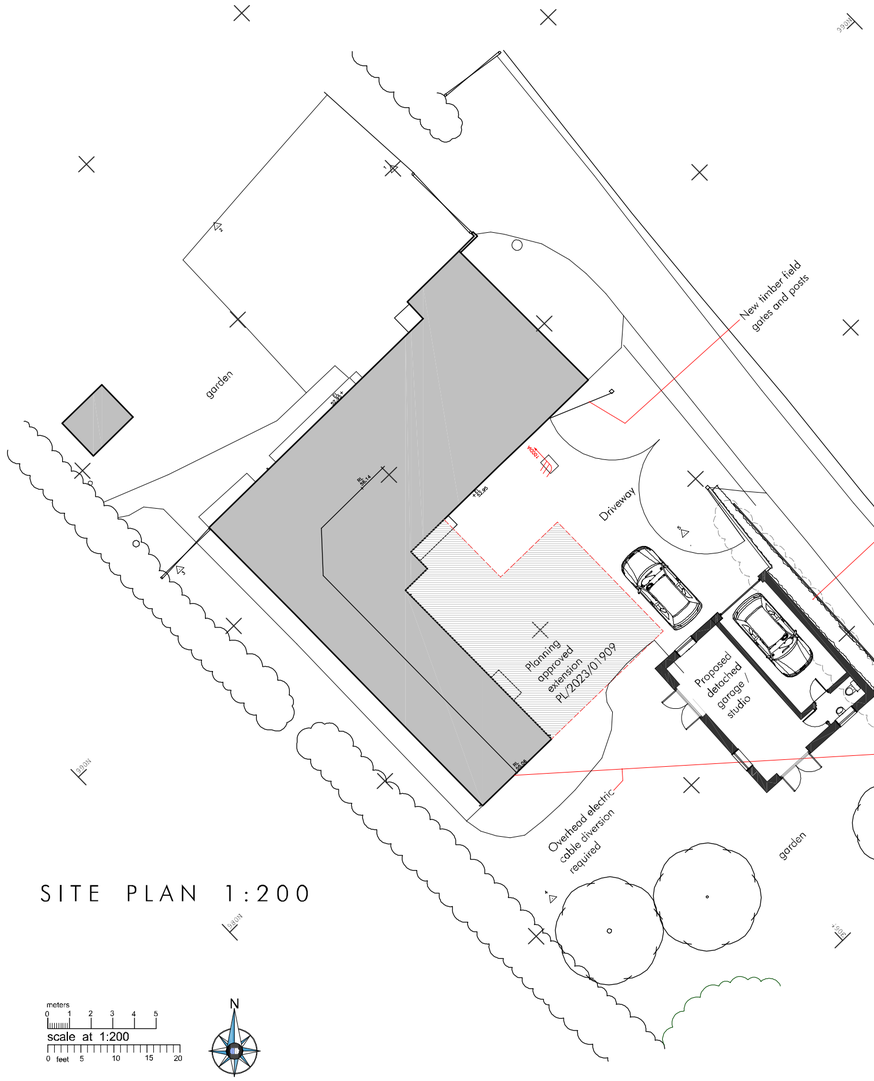

SITE PLAN 1:200

meters 0 1 2 3
scale at 1:50
0 feet 5 10

meters 0 1 2 3 4 5
scale at 1:200
0 feet 5 10 15 20

meters 0 1 2 3 4 5 6 7 8 9 10 11
scale at 1:100
0 feet 5 10 15 20

N

RIBA Chartered Practice

© This drawing is the Copyright of PKA Architects Ltd
Registered in England and Wales No 8605083.
Do not rely on Scaled Dimensions- work to figured dimensions only. If in doubt - ASK
All dimensions to be checked on site by contractor
Work to existing building features where appropriate
Any OS copyright data on this drawing is reproduced under licence

THE Green REGISTER OF CONSTRUCTION PROFESSIONALS

FILE PATH C:\Users\peter\PKA Architects Ltd\TEAM PKA - Documents\Current Projects\2044- Hall Southlawn Market Lavington\02- Issues\2024-01-12\2044-Plan garage.dwg

DATE PRINTED Friday, 12 January, 2024

REVISIONS

CLIENT Adrian Hall and Hayley Martin Hall

SITE Southlawn, Kings Road, Market Lavington

DRAWN mc DATE 12-01-2024 SCALE 1:100 & 1:200 @A2

TITLE Proposed detached garage/studio - Amended design

STATUS ISSUED FOR PLANNING APPLICATION

DRAWING NUMBER Garage 2- 2044-Plan garage.dwg

PKA ARCHITECTS
PKA Architects Ltd RIBA CHARTERED PRACTICE
Featherbrook, Whistley Road, Potterne, Devizes, Wiltshire. SN10 5TD
tel 01380-725688 peter@pka-architects.com www.pka-architects.com