
UK Planning Maps

Copla Ltd
The Mart, Kirkwall,
KW15 1FL
Tel: 01856 898 022

1 Hawkeridge Road, Yarnbrook, Trowbridge, BA14 6AD

SITE PLAN

SHEET 7 OF 7

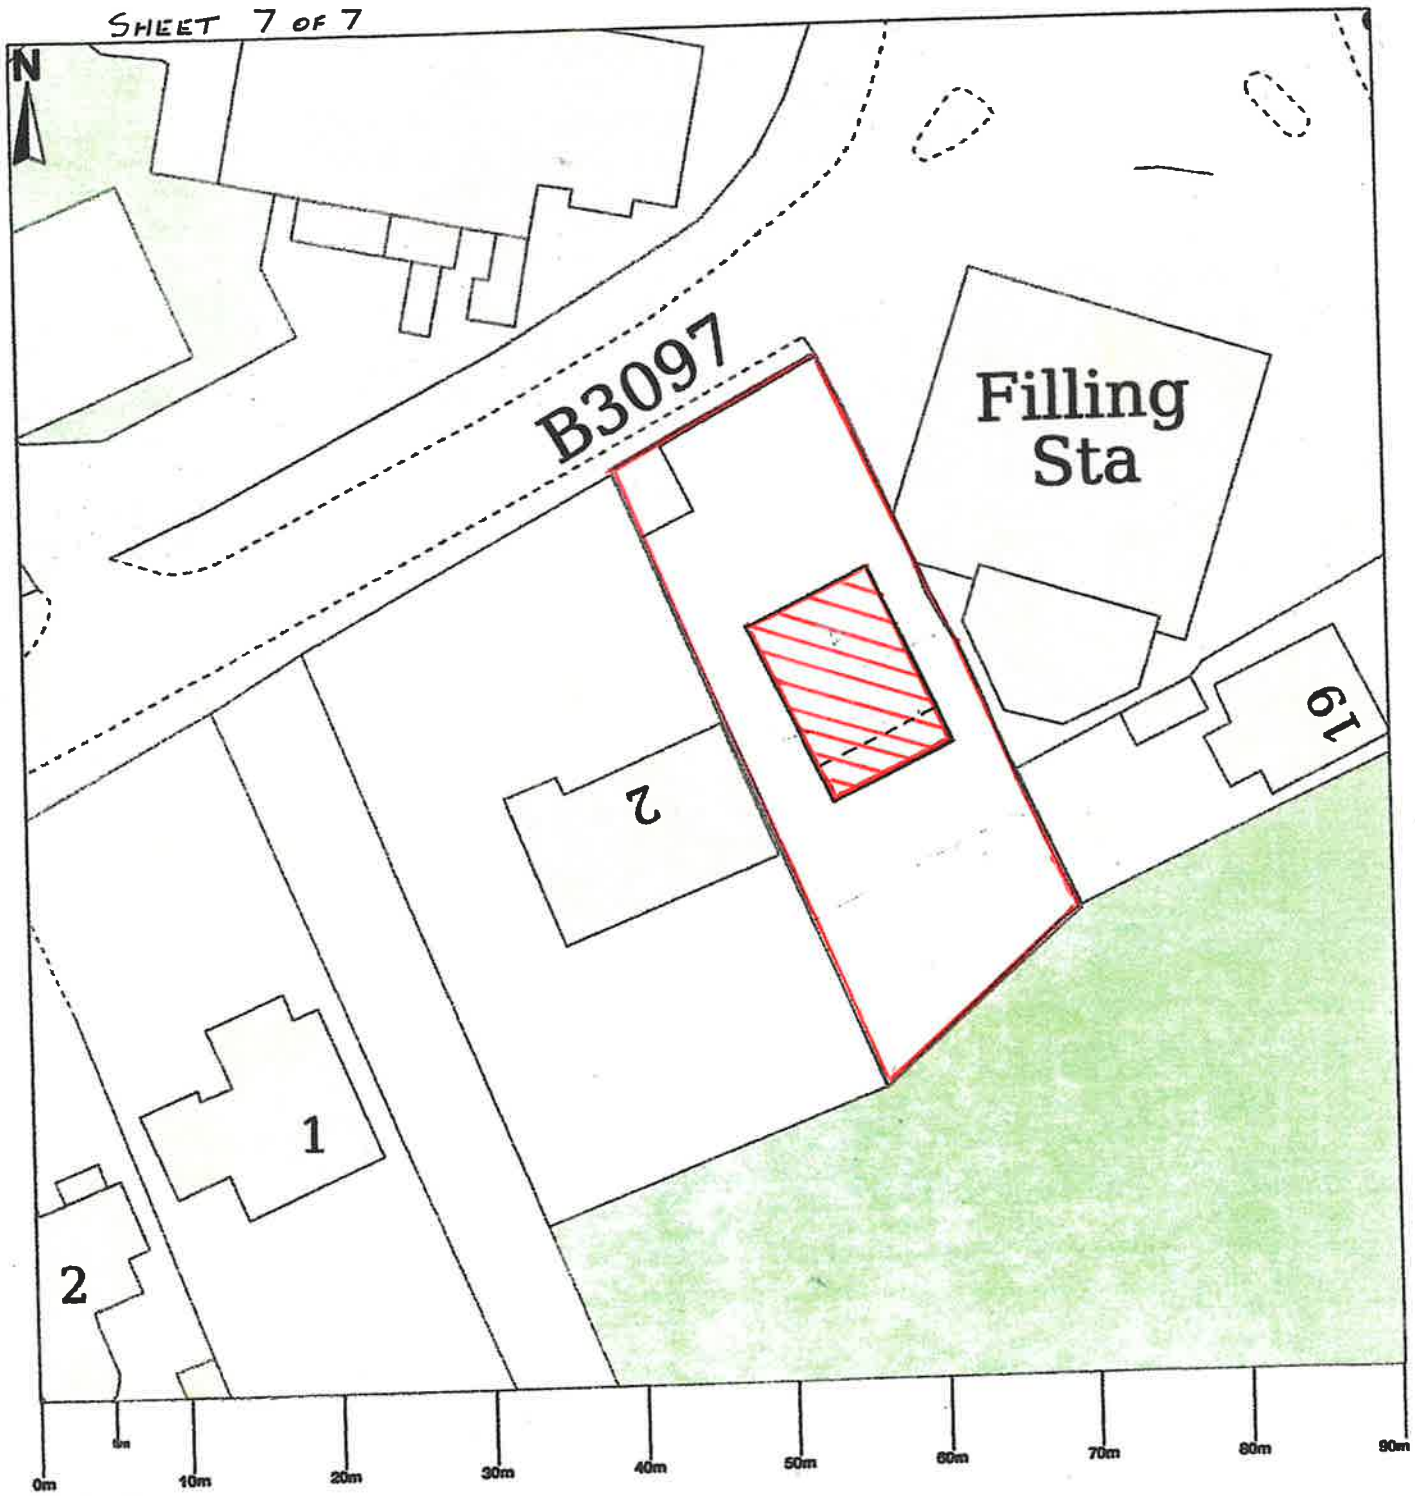

Scale 1:500

© Crown copyright and database rights 2023 OS 100054135. Map area bounded by: 386721,154854 386811,154944. Produced on 26 December 2023 from the OS National Geographic Database. Supplied by UKPlanningMaps.com. Unique plan reference: b90e//1040454/1401915