


EXISTING NORTH ELEVATION



EXISTING EAST ELEVATION

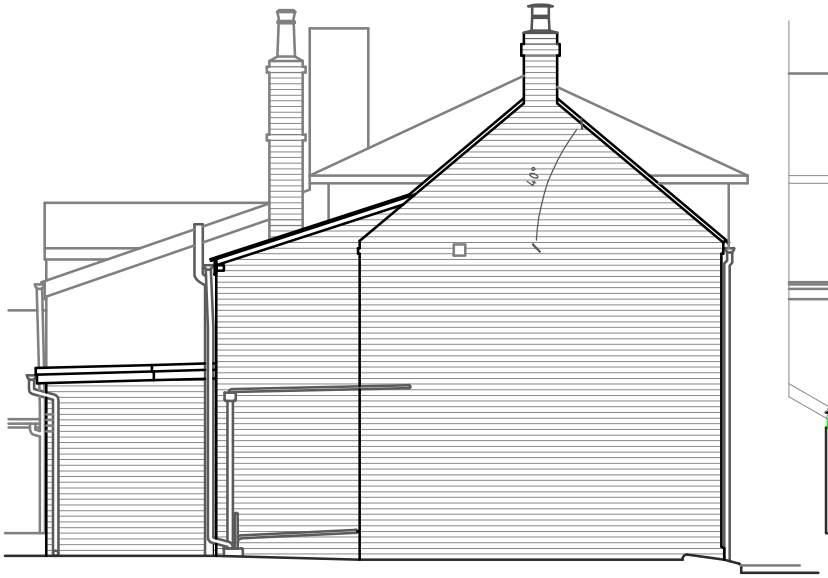

EXISTING WEST ELEVATION



Client	Helen Greene, 30 The Street, Chirton, SN10 3QS
Project	off road parking, single storey rear extension and new studio-office
Drawing Title	existing east, west and north elevations
Drawing No.	579/06 Revision Date 1/09/23 Scale 1:100 at A4

Smith Associates.46 Wilcot, Pewsey, Wilts. SN9 5NS. Tel/Fax: 01672 562029

A4