


PROPOSED FIRST FLOOR PLAN

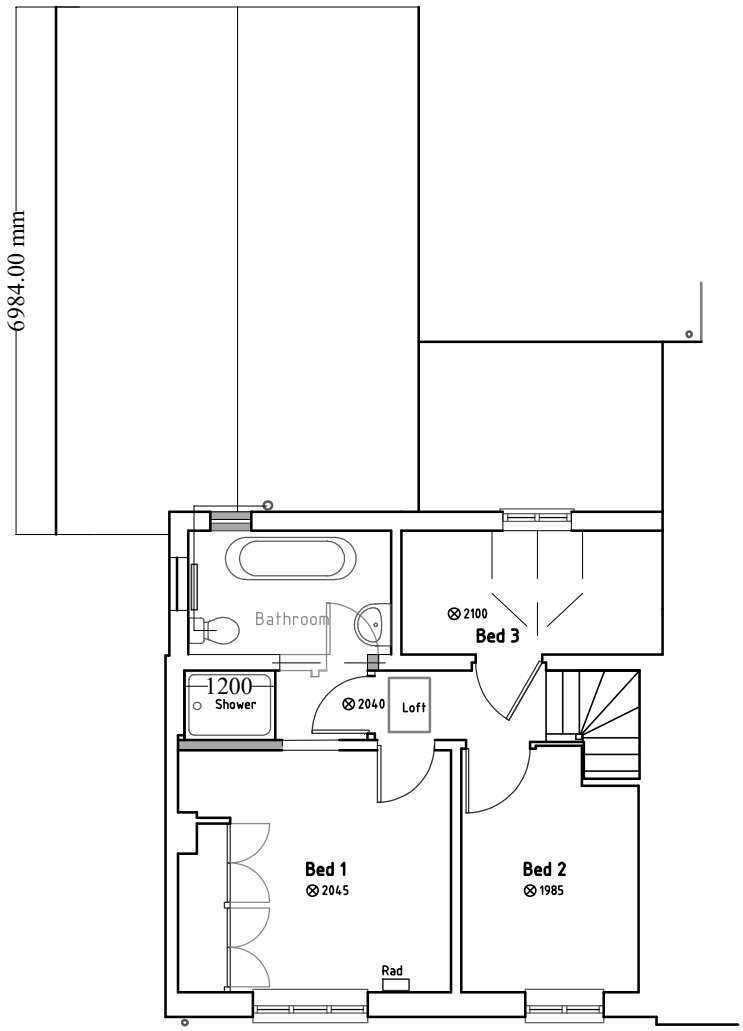



Client	Helen Greene, 30 The Street, Chirton, SN10 3QS
Project	off road parking, single storey rear extension and new studio-office
Drawing Title	proposed first floor plan
Drawing No.	579/08 Revision C Date 13/11/23 Scale 1:100 at A4

Smith Associates.46 Wilcot, Pewsey, Wilts. SN9 5NS. Tel/Fax: 01672 562029

A4