




Site Plan
Scale 1:200

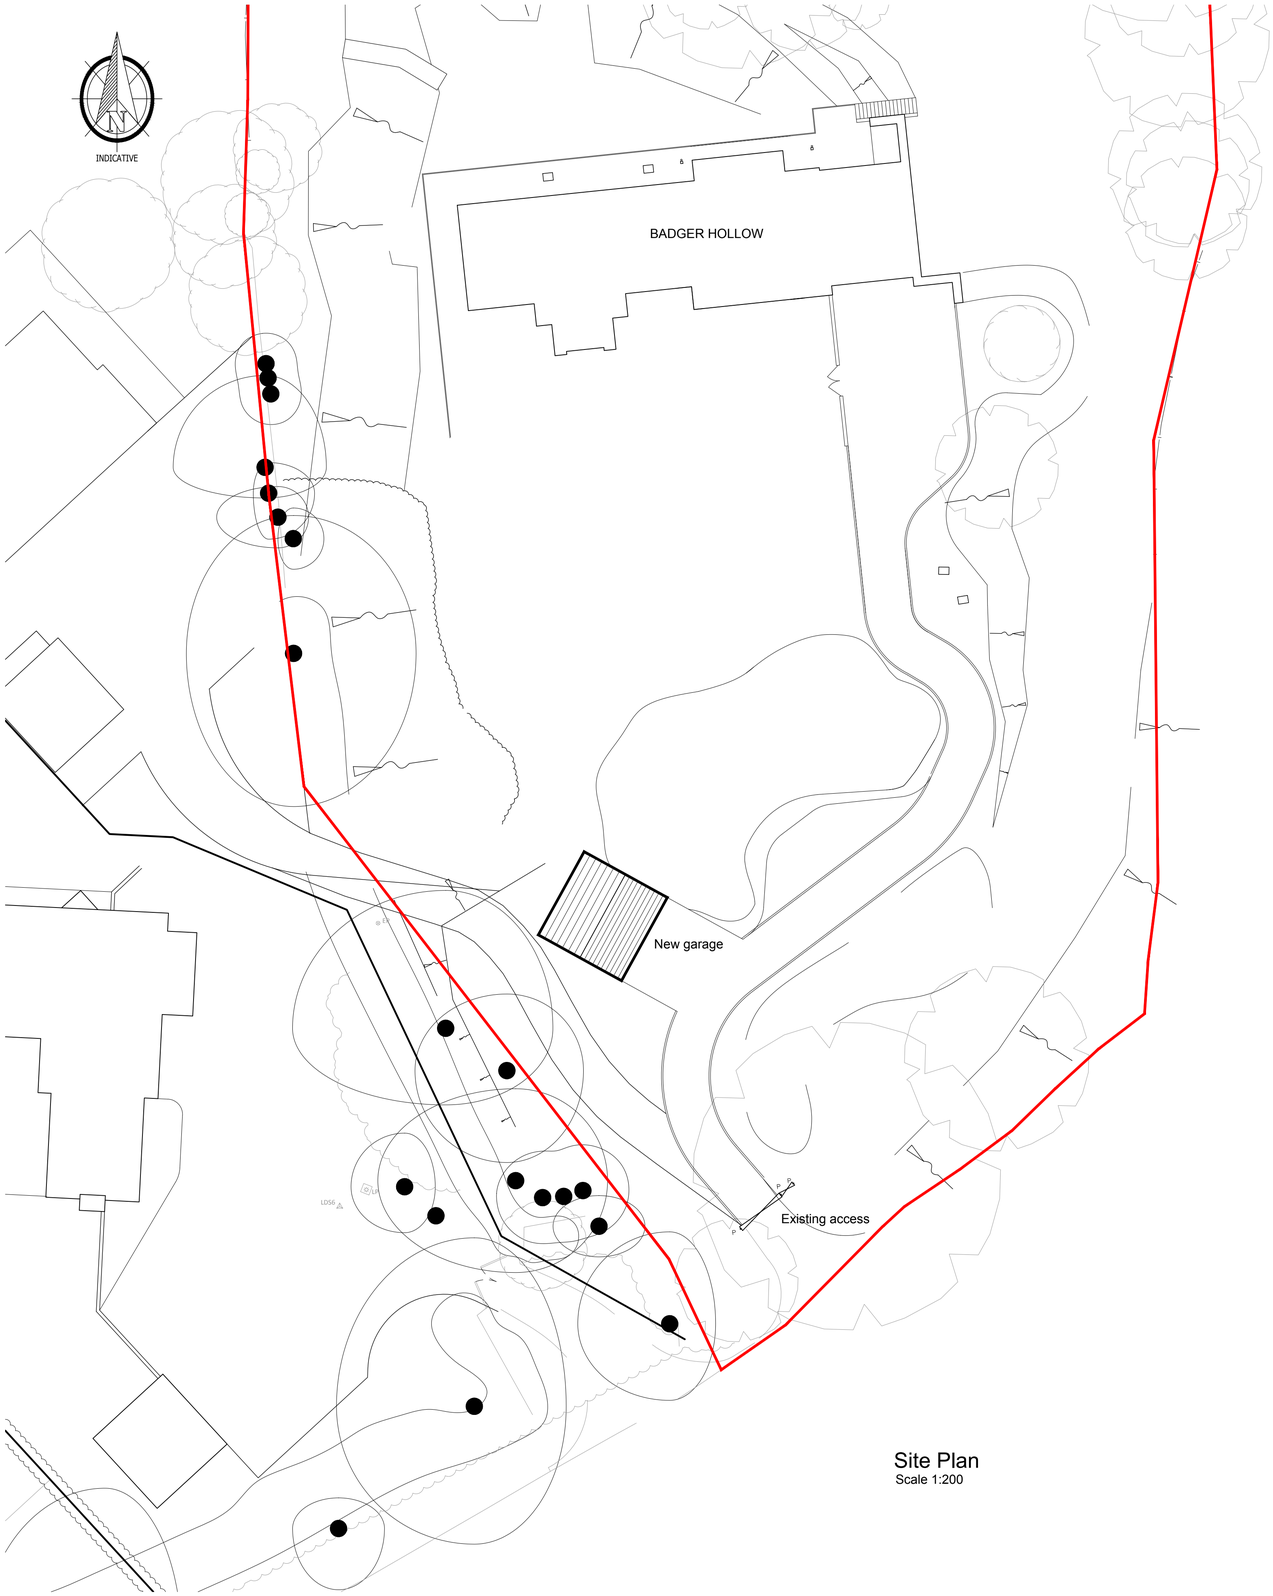


Location Plan
Scale 1:1250

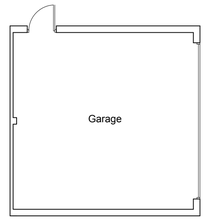


Ground Floor Plan
Scale 1:100

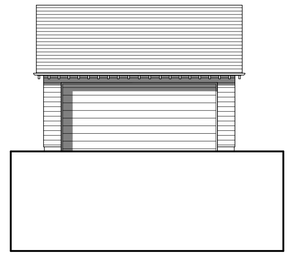


Front Elevation
Scale 1:100

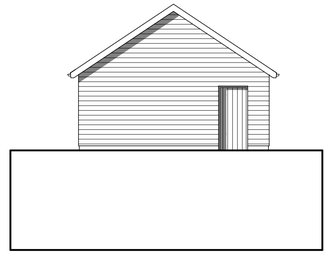

Side Elevation
Scale 1:100

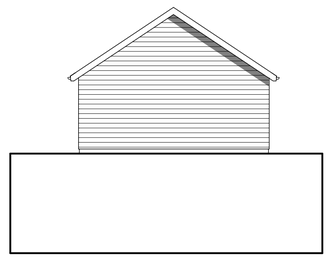

Side Elevation
Scale 1:100

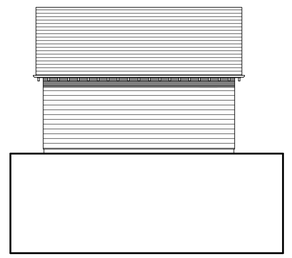

Rear Elevation
Scale 1:100

Scale 1:200 0.0 5.0 10.0 15.0 20.0 25.0

Scale 1:100 0.0 2.5 5.0 7.5 10.0 12.5 15.0

RIBA Chartered Practice

PLANNING

This drawing must not be reproduced in whole or in part without the express written consent of the relevant issuing Baxter Green Architects. ©

Note:
Dimensions should not be scaled from this drawing. All dimensions should be checked on site. This drawing is to be read in conjunction with all other drawings, specifications or schedule of works.

	Date.	Rev.

Baxter Green Architects
12 Berwick Courtyard, Berwick St. Leonard, SP3 5UA
01747 440444 Studio@baxtergreen.co.uk
www.baxtergreen.co.uk

Project	Mr. and Mrs. Henson Badger Hallow	Date 12.2023	Drawn by FG
		Scale at A1	Checked by JN
			Issuing office 1
Drawing Title	Proposed Detached Garage Site, Location & Floor plans Elevations	Project No. 10392	Drawing No. P - 01