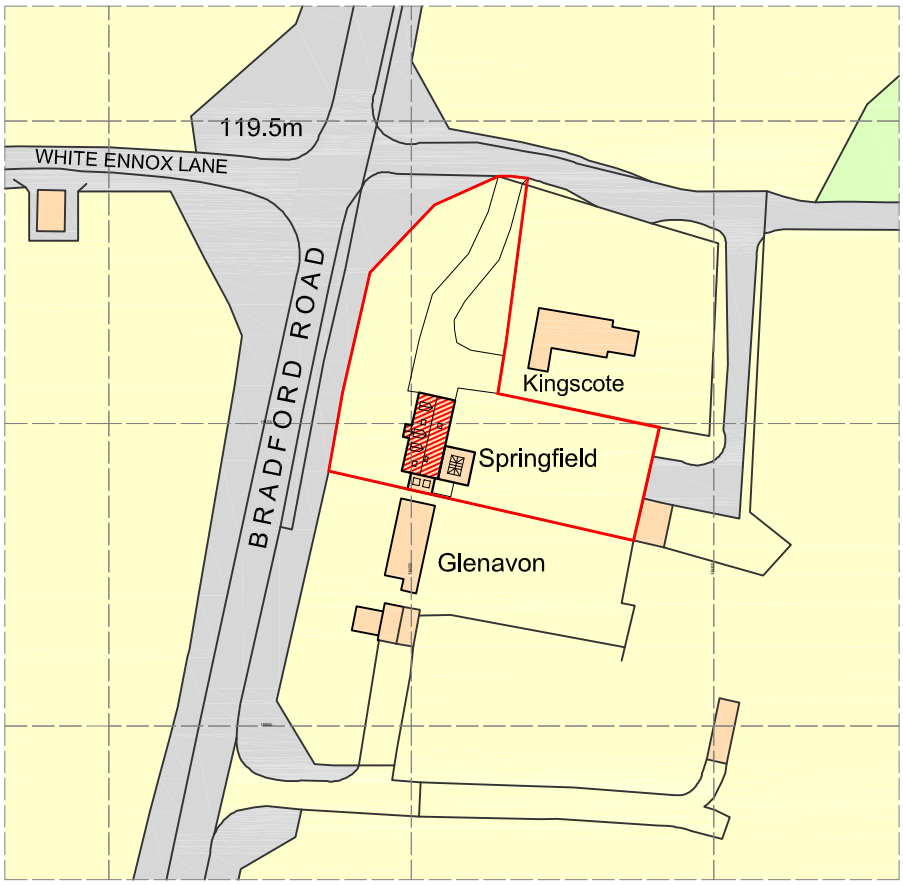


LOCATION PLAN

1:1250 @ A4

0 10 20 30 40 50

N


W E

BLOCK PLAN

1:500 @ A4

0 10 20 30

Ordnance Survey, (c) Crown Copyright 2024. All rights reserved. Licence number 100022432

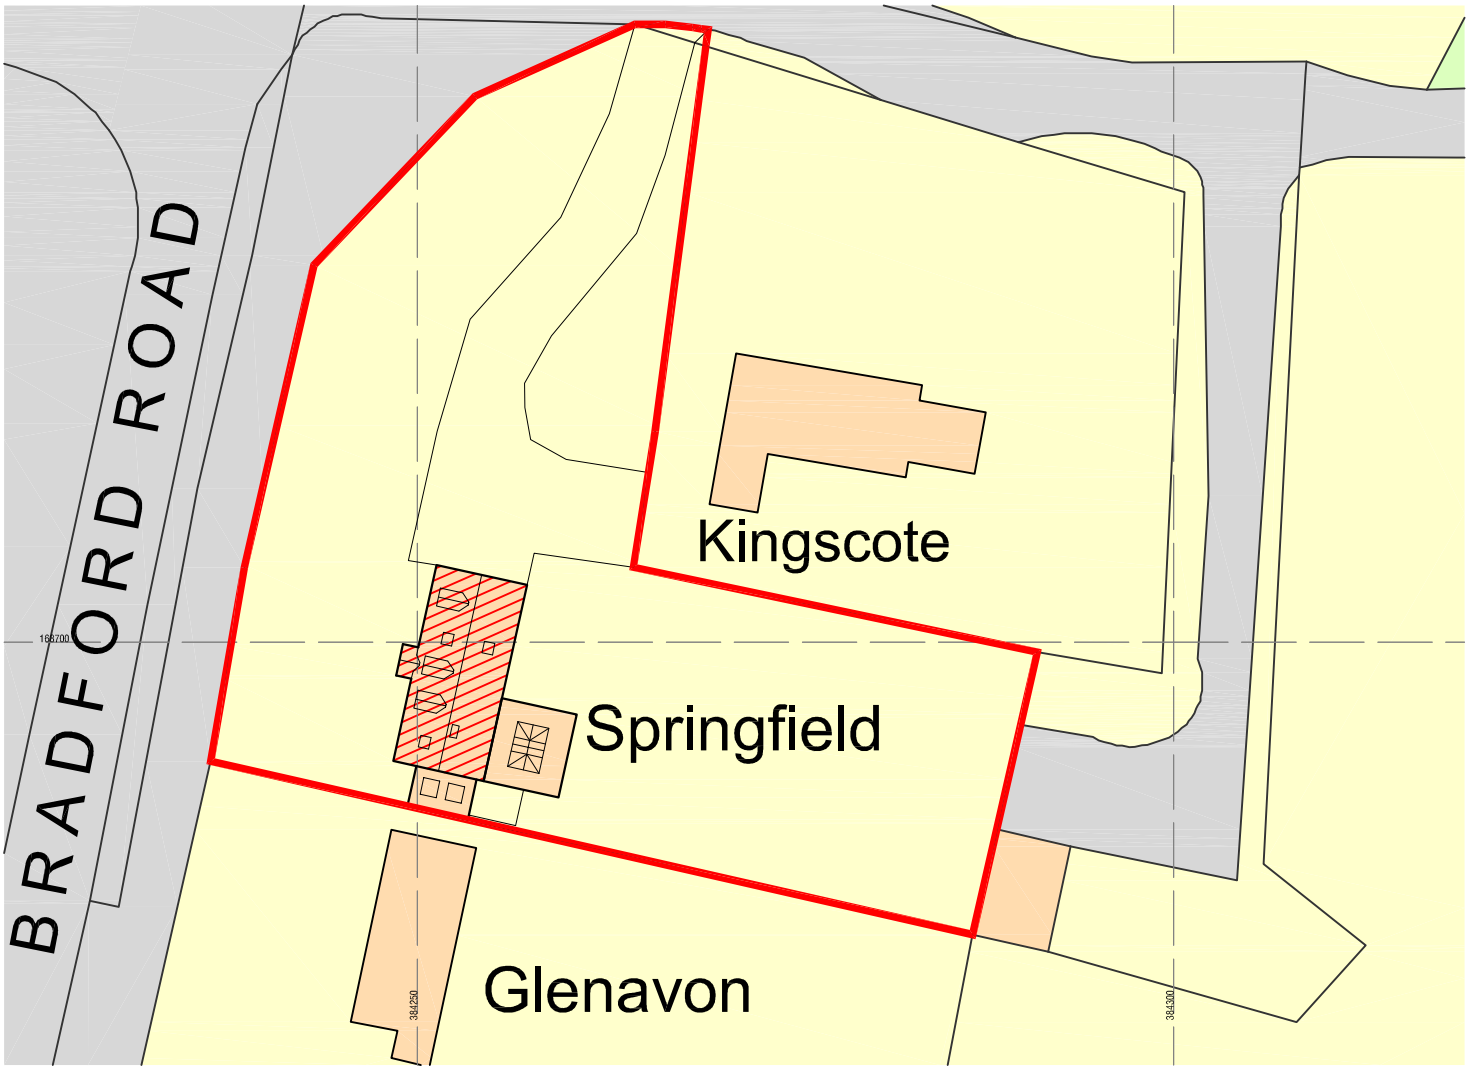

Brian Kirby

DIPL.INT.DESIGN.
ARCHITECTURAL DESIGN

9, PIPSMORE ROAD,
CHIPPENHAM,
WILTS. SN14 OLB.
01249 660252

PROJECT.
SPRINGFIELD
BRADFORD ROAD, HAWTHORN

SCALE.
1:1250 & 1:500 @ A4

DRAWING.
LOCATION PLAN
AND BLOCK PLAN

DRAWN.
B.K.

DRAWING NUMBER.
1061:001

DATE.
JANUARY 2024