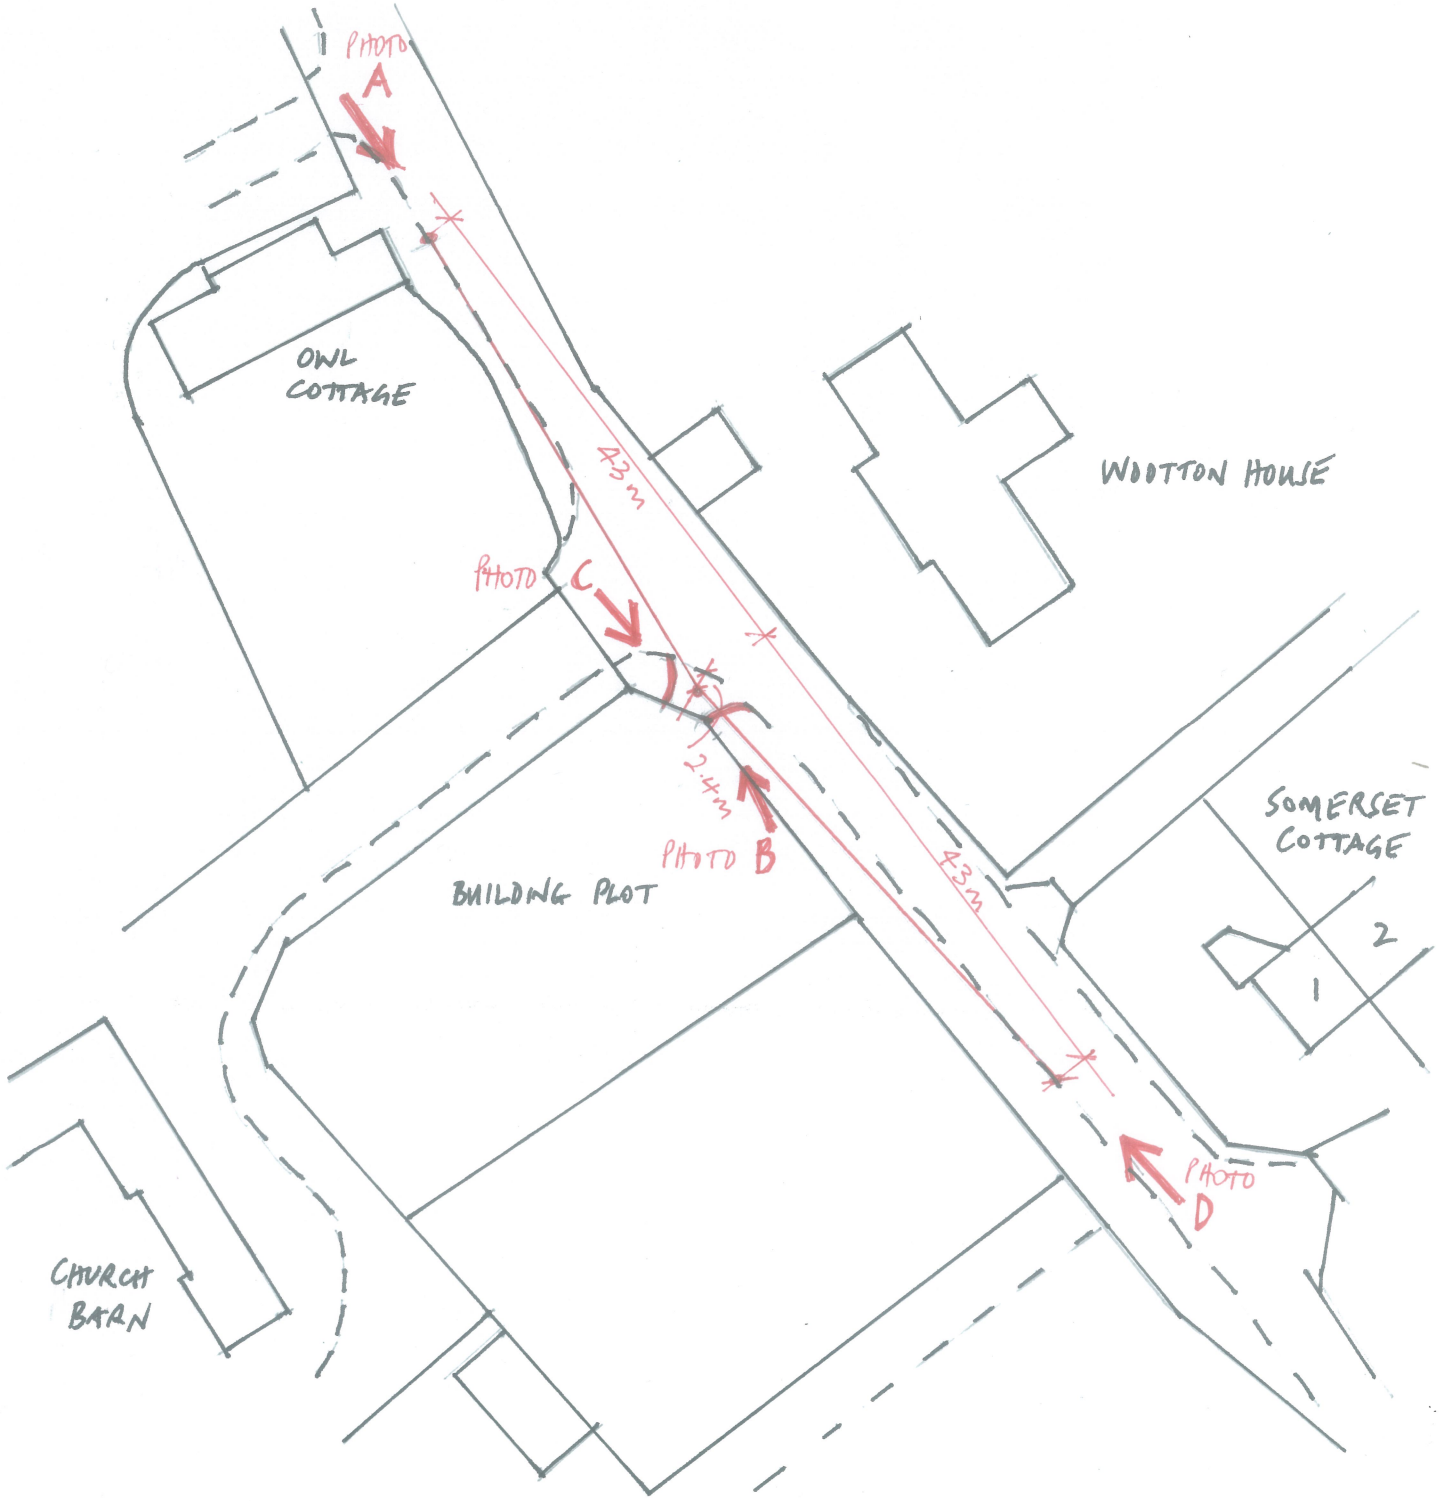


Mr + Mrs N. Worthington	15.01.24	
Proposed New House, Land at Church Barn, Wootton Rivers	1:625@A4	
Visibility Spray Details	PL-002	—