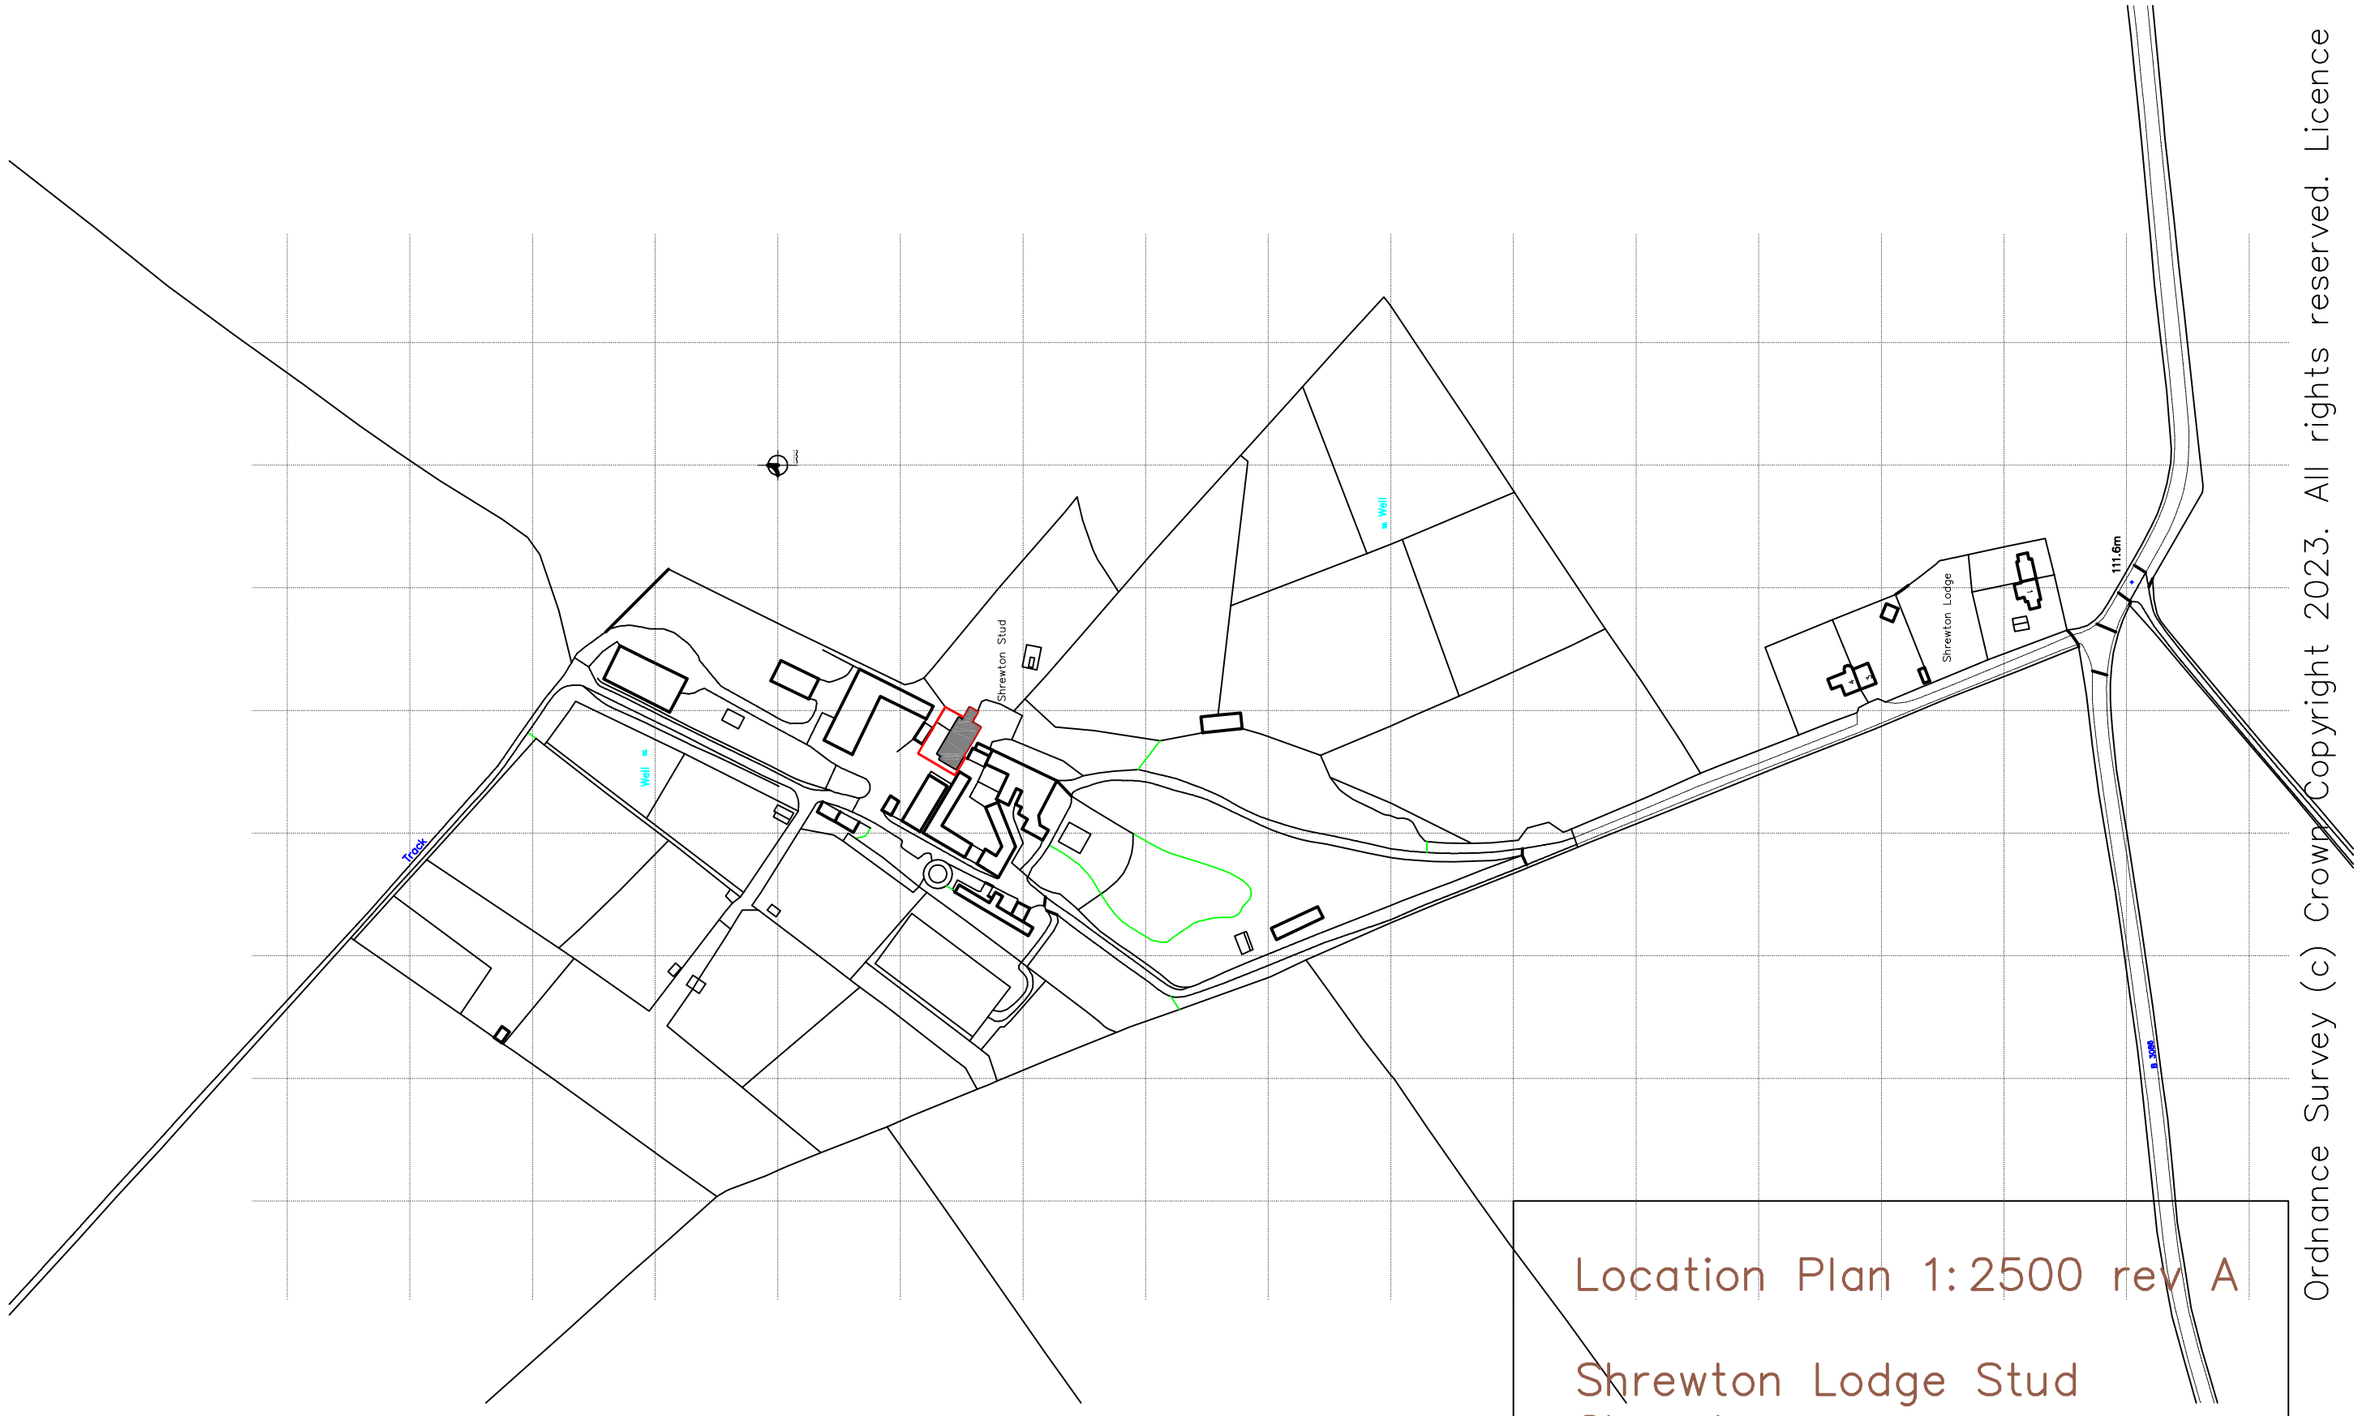


Ordnance Survey (c) Crown Copyright 2023. All rights reserved. Licence

Location Plan 1:2500 rev A

Shrewton Lodge Stud
Shrewton
Wiltshire SP3 4DP