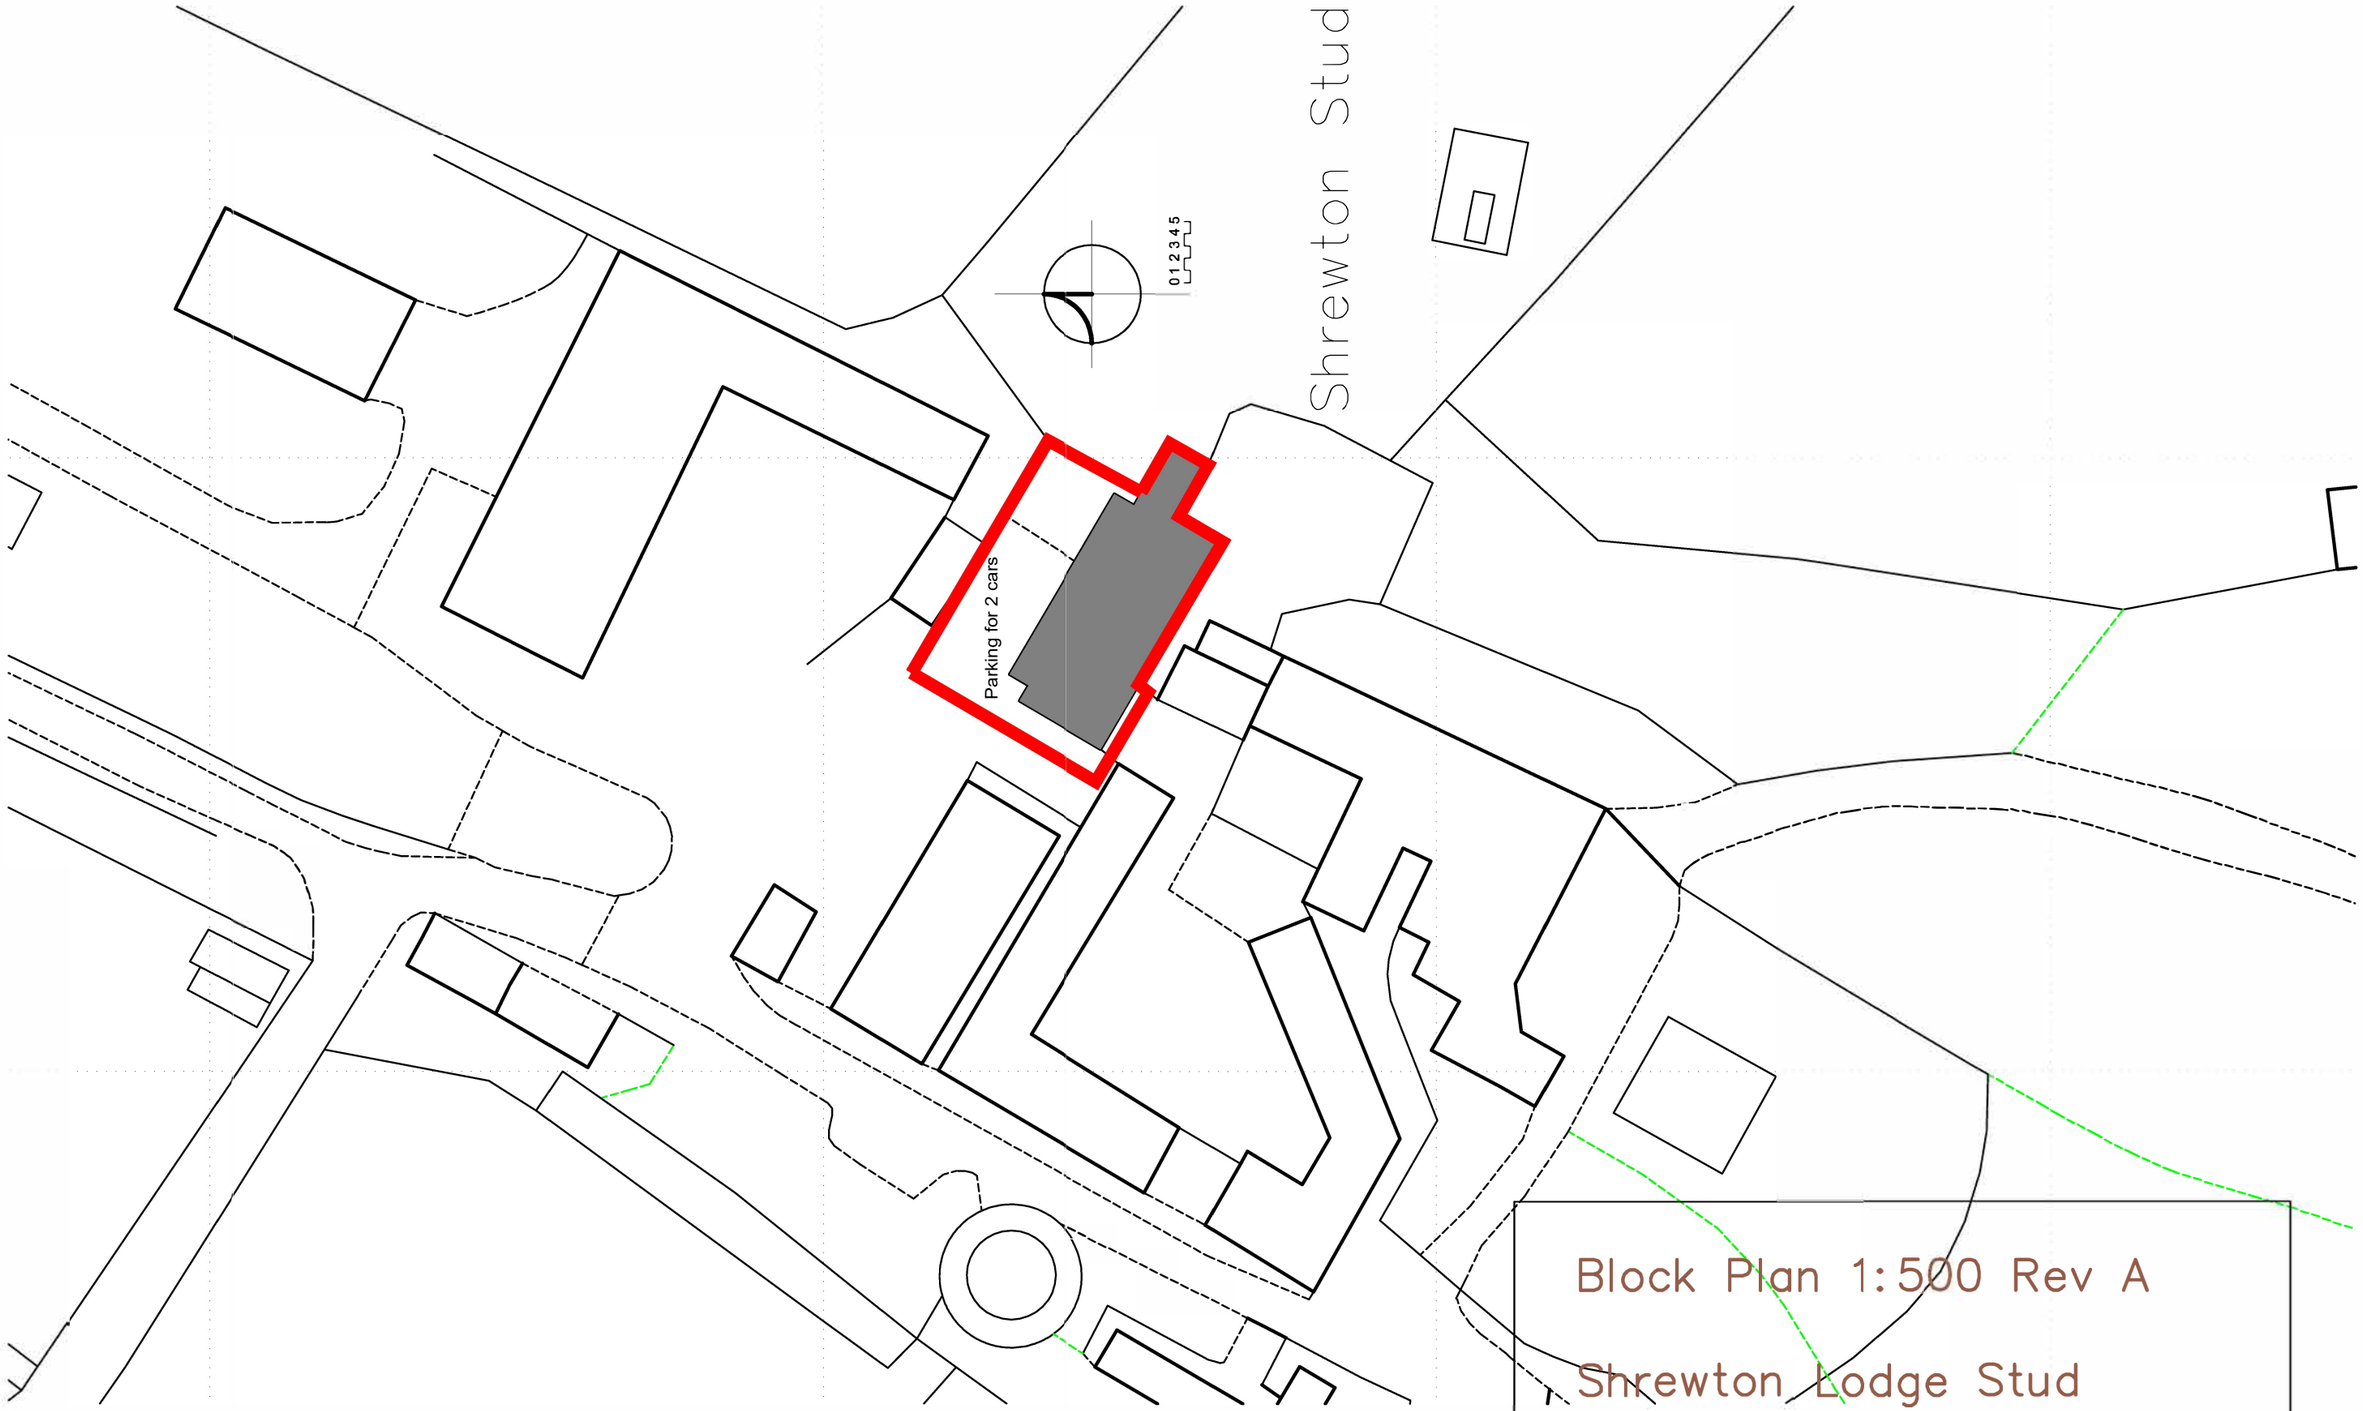


Block Plan 1:500 Rev A

Shrewton Lodge Stud
Shrewton
Wiltshire SP3 4DP