


## Material Key

1. Replacement Cladding - Cedral Cladding Vanilla White
2. Existing Slate
3. Existing Windows & Doors

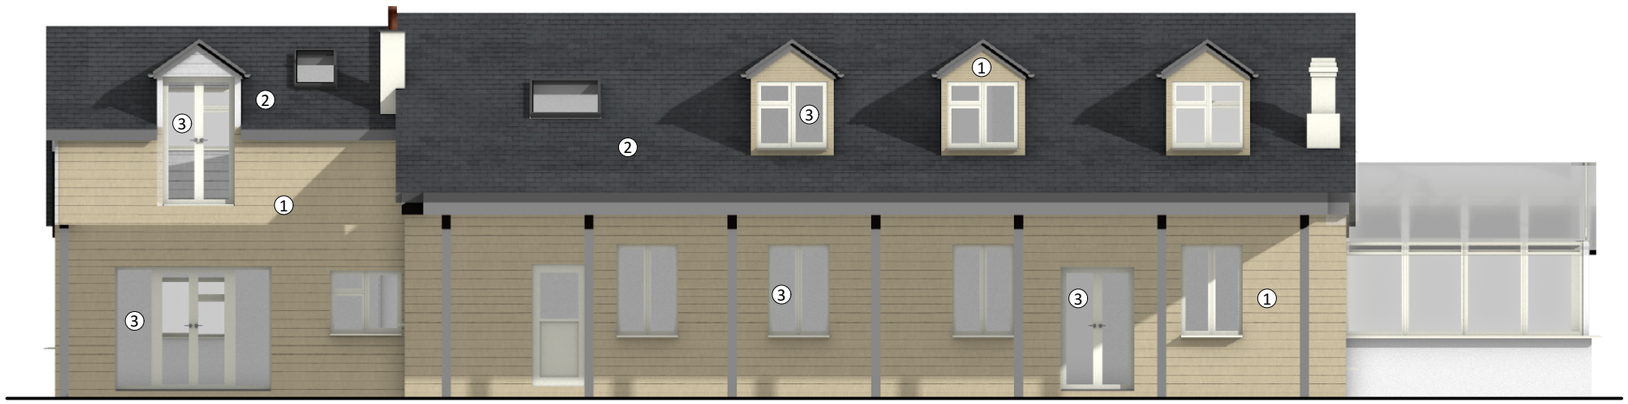


Cedral Cladding
Colour Sample

## PROP. WEST ELEVATION - 1:100

0 1 2 3 4 5 m
1:100




## PROP. NORTH ELEVATION - 1:100




## PROP. SOUTH ELEVATION - 1:100

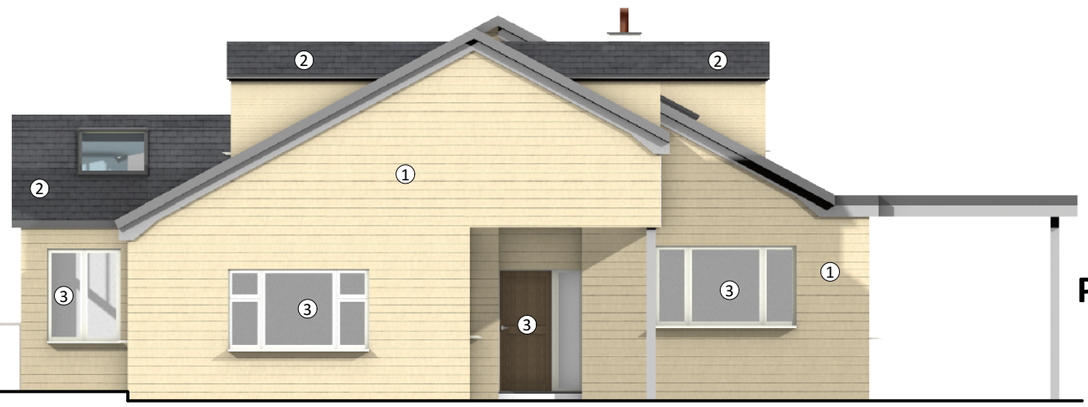


## PROP. EAST ELEVATION - 1:100

| No. | Date | Revision Notes |
|---|---|---|

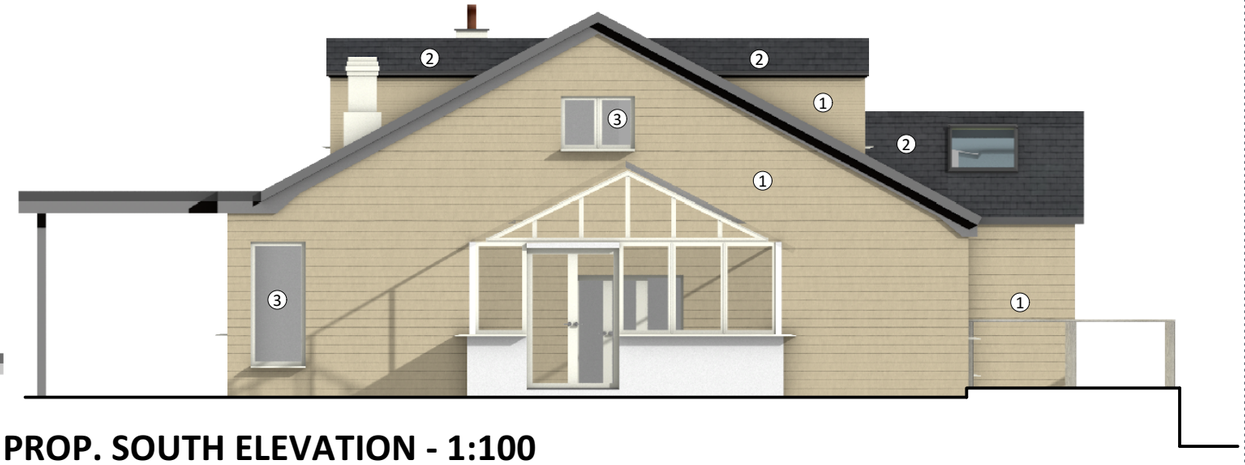OFFGRID ARCHITECTURE
info@offgridarchitecture.co.uk | www.offgridarchitecture.co.uk
+44 (0)7759 482619

These details are subject to all relevant statutory approvals. If in doubt, check. All dimensions are to be checked on site. Areas where quoted are approximate. Figured dimensions only are to be taken from this drawing.Any discrepancies with other related information is to be reported to OFFGRID Architecture prior to order/construction/installation. This document should not be relied on or used in circumstances other than those for which it was originally prepared and for which OFFGRID Architecture was commissioned. OFFGRID Architecture accepts no responsibility for this document to any party other than the person by whom it was commissioned.

Status: PLANNING

Project Title: PROPOSED EXTENSION

Project Address: Old Railway House, West Grafton, SN8 3BY

Sheet Title: PROP ELEVATIONS

| Scale | Date | Drawn By | Project ID |
|---|---|---|---|
| 1:100 @ A3 | 15/01/2024 | SJT | 374 031 |