

EXG. WEST ELEVATION - 1:100

1:100 0 1 2 3 4 5 m

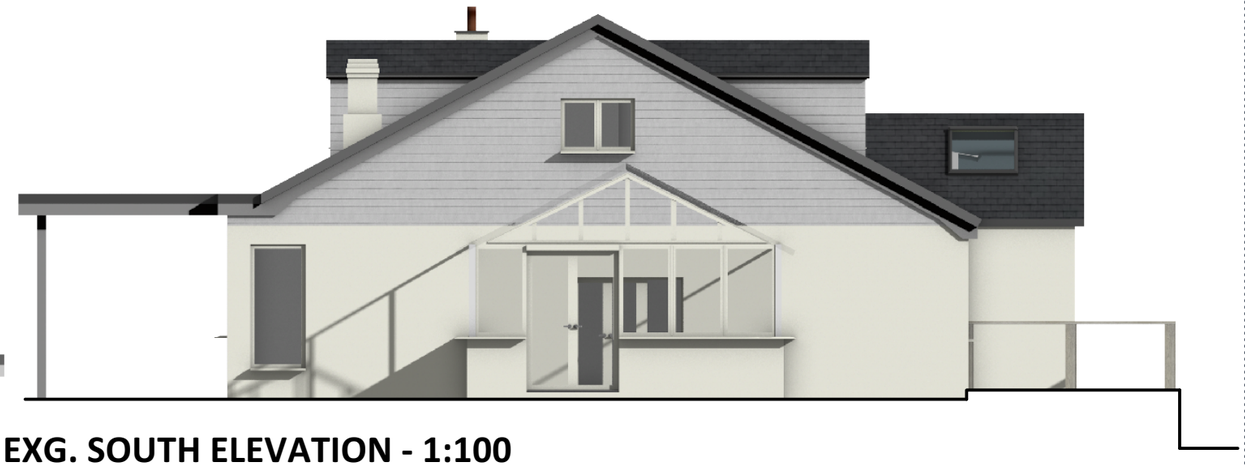

EXG. SOUTH ELEVATION - 1:100



EXG. NORTH ELEVATION - 1:100

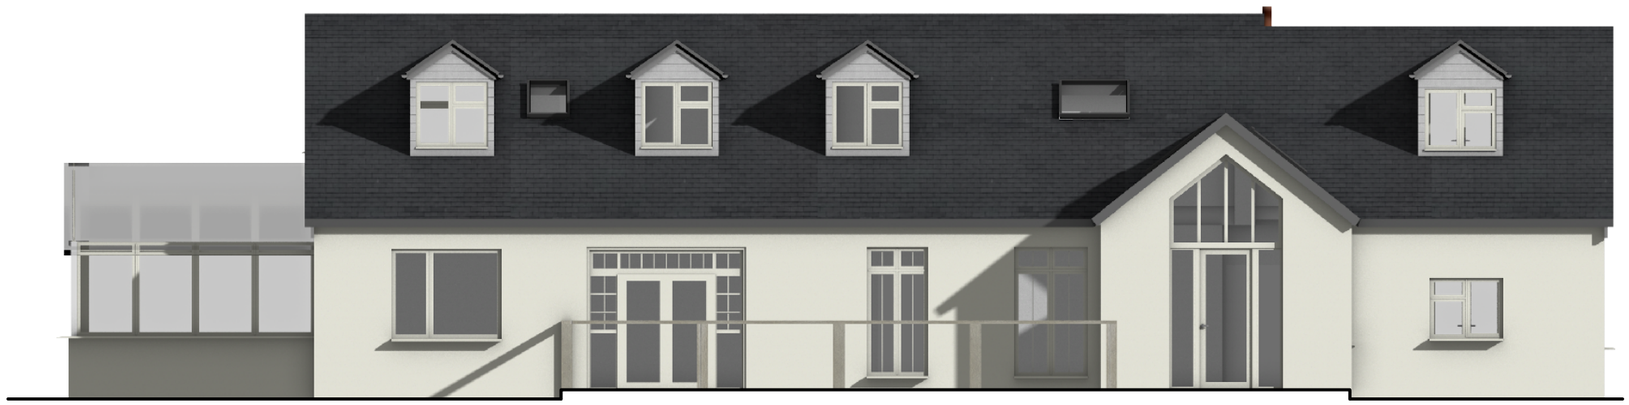

EXG. EAST ELEVATION - 1:100

No.	Date	Revision Notes

OFFGRID ARCHITECTURE
info@offgridarchitecture.co.uk | www.offgridarchitecture.co.uk
+44 (0)7759 482619

These details are subject to all relevant statutory approvals. If in doubt, check. All dimensions are to be checked on site. Areas where quoted are approximate. Figured dimensions only are to be taken from this drawing.Any discrepancies with other related information is to be reported to OFFGRID Architecture prior to order/construction/installation. This document should not be relied on or used in circumstances other than those for which it was originally prepared and for which OFFGRID Architecture was commissioned. OFFGRID Architecture accepts no responsibility for this document to any party other than the person by whom it was commissioned.

Status: PLANNING

Project Title: PROPOSED EXTENSION

Project Address: Old Railway House, West Grafton, SN8 3BY

Sheet Title: EXG ELEVATIONS

Scale	Date	Drawn By	Project ID
1:100 @ A3	20/08/2021	SJT	374 024