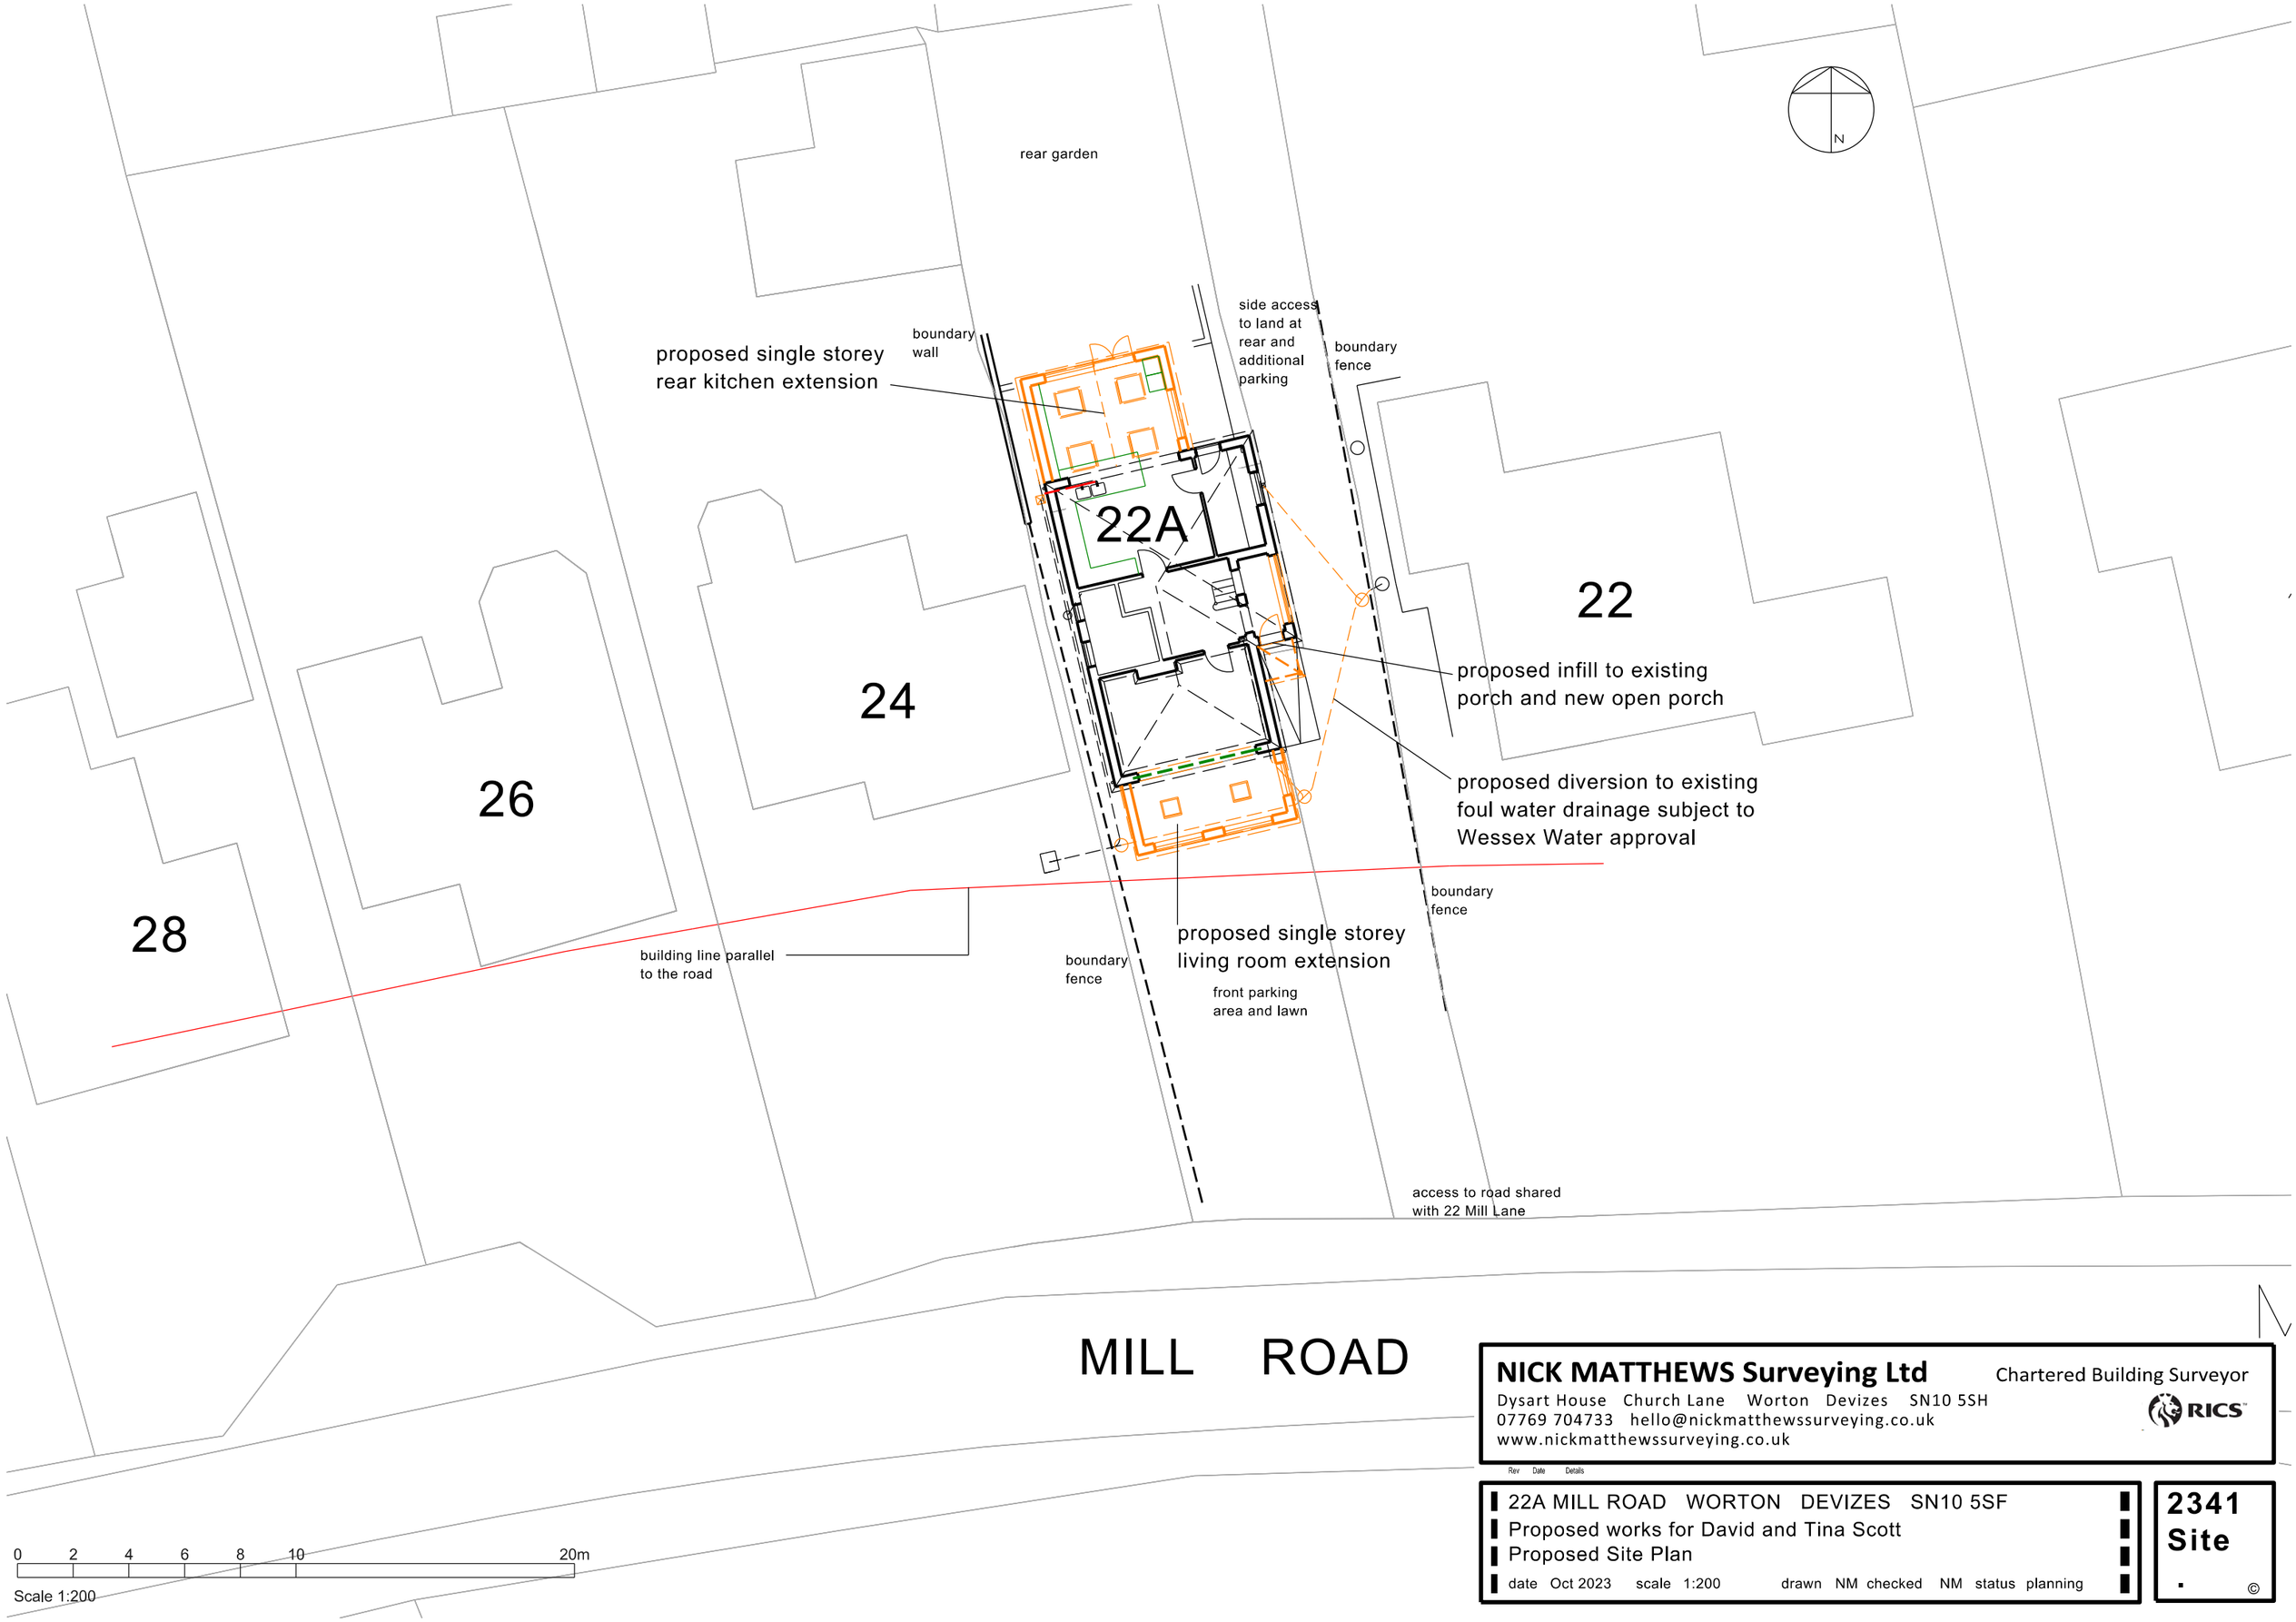

NICK MATTHEWS Surveying Ltd Chartered Building Surveyor
Dysart House Church Lane Worton Devizes SN10 5SH
07769 704733 hello@nickmatthewssurveying.co.uk
www.nickmatthewssurveying.co.uk

Rev Date Details

22A MILL ROAD WORTON DEVIZES SN10 5SF
Proposed works for David and Tina Scott
Proposed Site Plan
date Oct 2023 scale 1:200 drawn NM checked NM status planning

2341 Site

©