ELEVATIONS

MATERIALS

Roof	matching concrete tiles suitable for 20° pitch
Walls	matching brickwork laid stretcher bond
Windows	re-use existing with additional to match existing
	Porch infill to have high performance aluminium slender frame windows
Doors	Re-use existing French doors
	New white upvc front door and frame

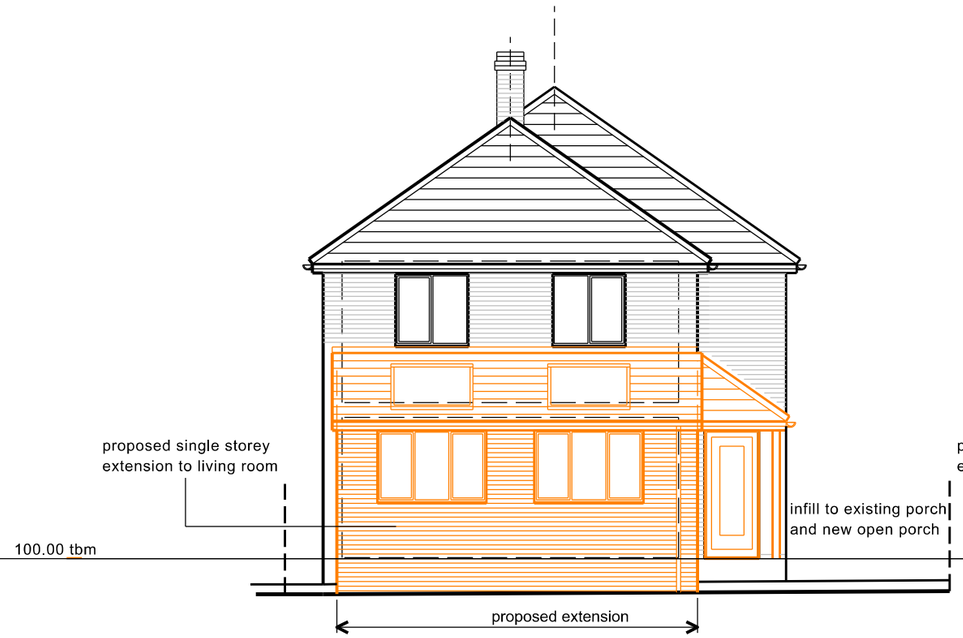

FRONT SOUTH ELEVATION

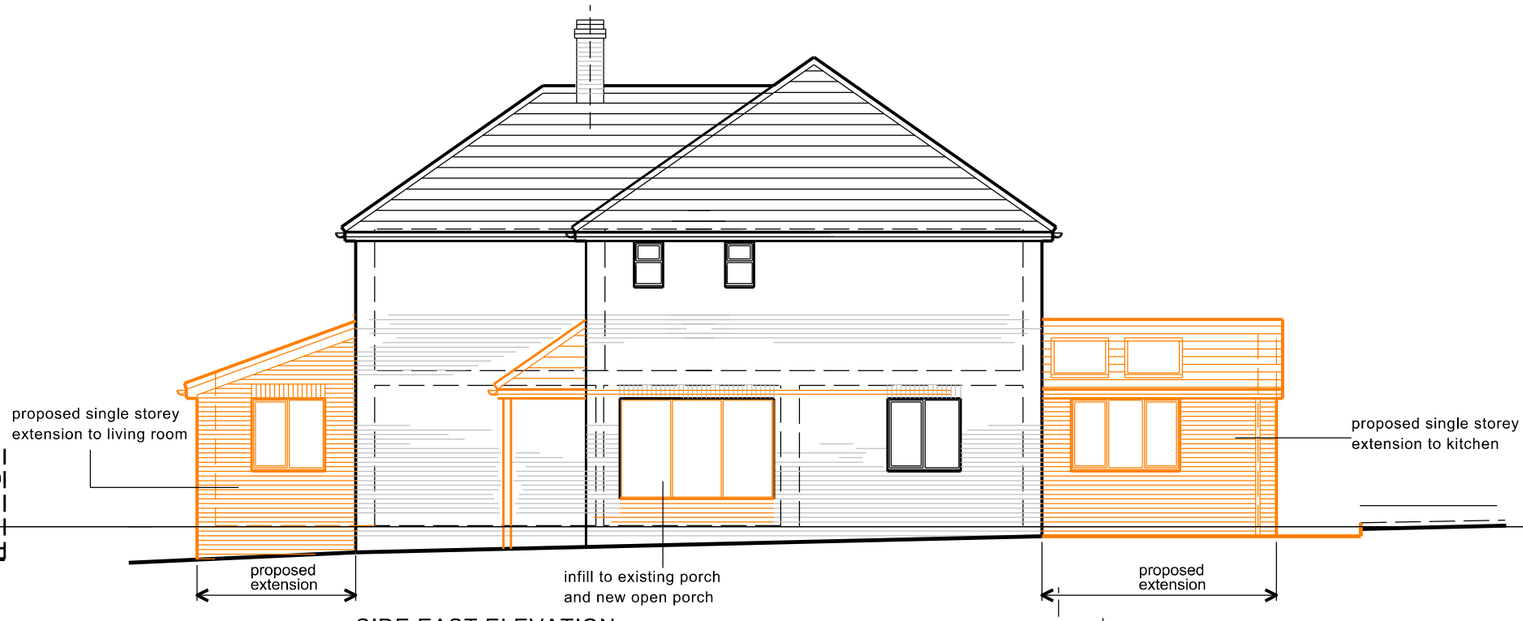

SIDE EAST ELEVATION

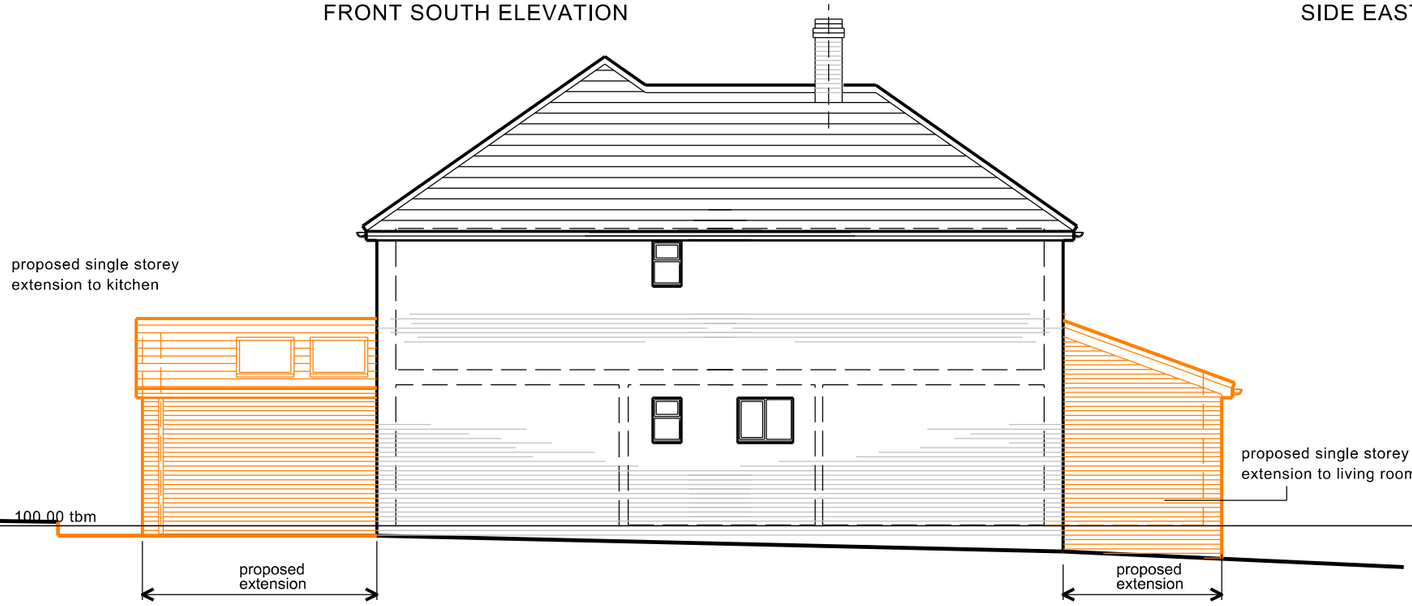

SIDE WEST ELEVATION

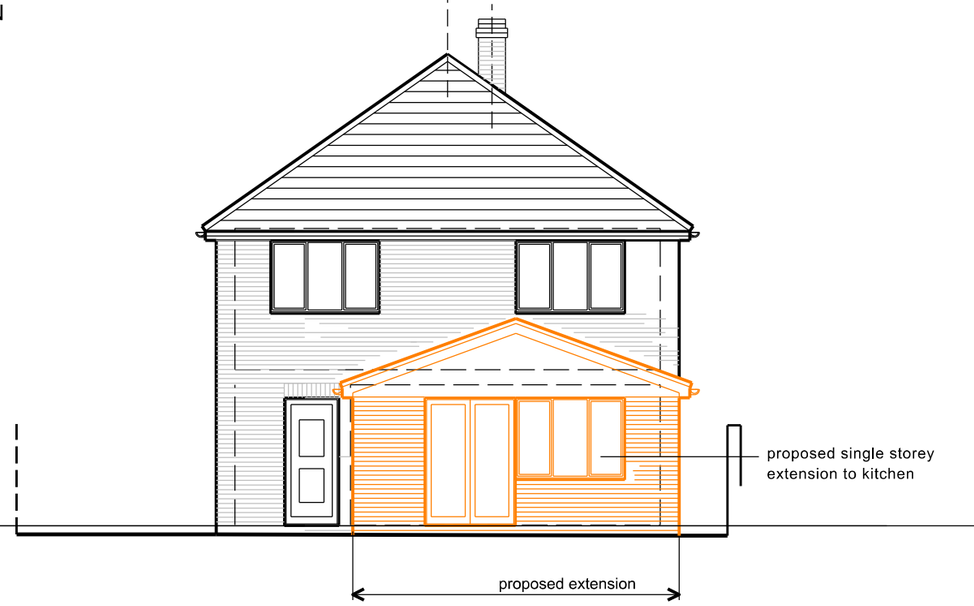

REAR NORTH ELEVATION

0 1 2 3 4 5 10m

Scale 1:100

NICK MATTHEWS Surveying Ltd Chartered Building Surveyor

Dysart House Church Lane Worton Devizes SN10 5SH
07769 704733 hello@nickmatthewssurveying.co.uk
www.nickmatthewssurveying.co.uk

Rev Date Details

22A MILL ROAD WORTON DEVIZES SN10 5SF
Proposed works for David and Tina Scott
Proposed Elevations
date Dec 2023 scale 1:100 drawn NM checked NM status planning

2341 P/21

©