GROUND FLOOR PLAN

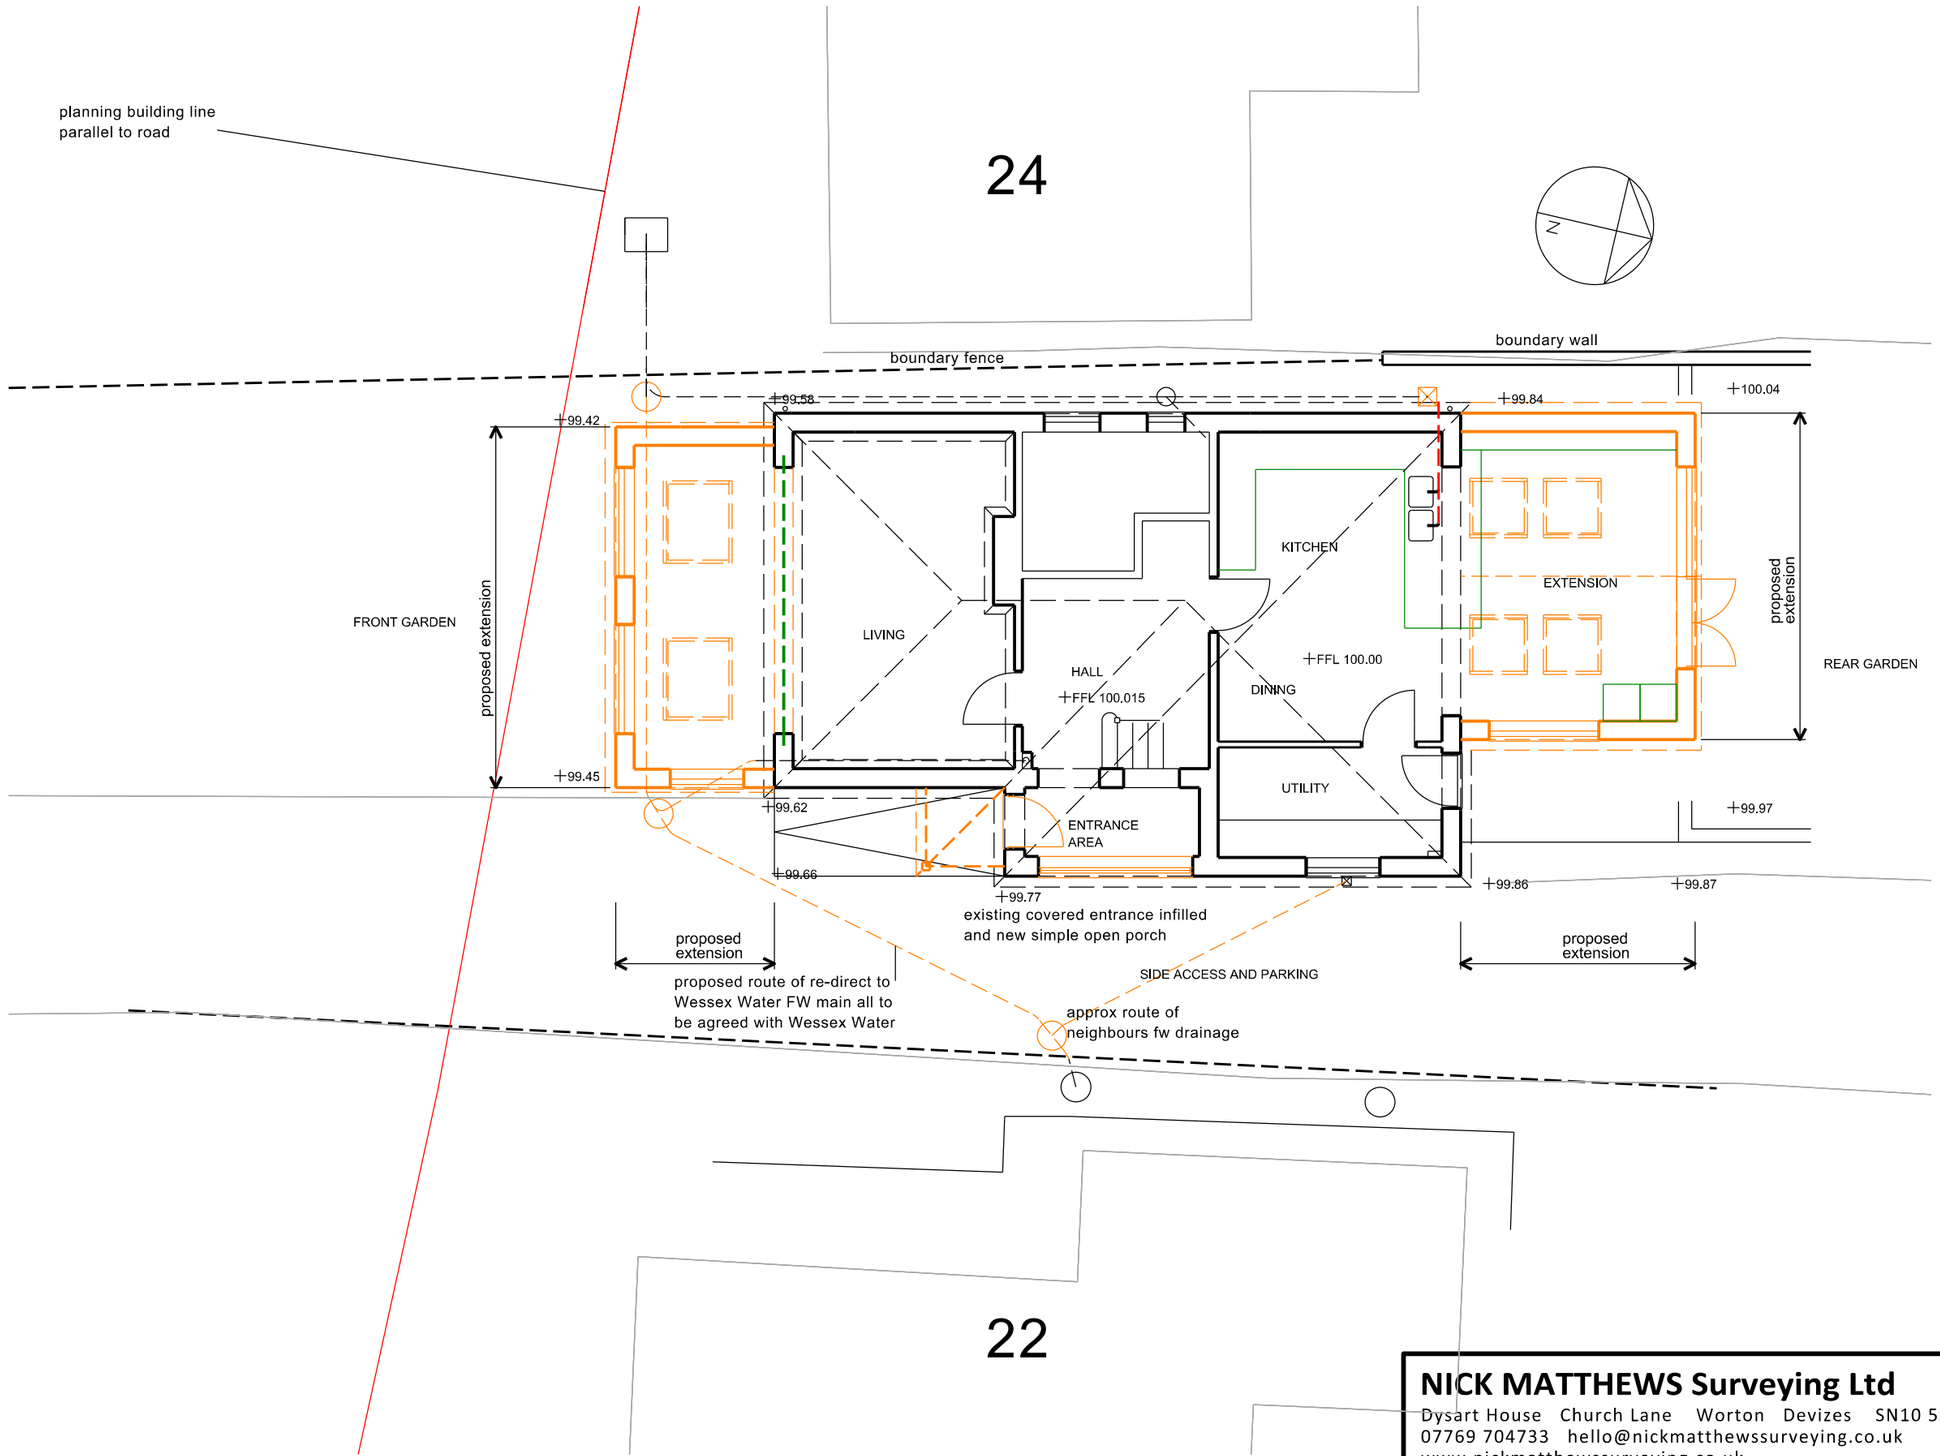

0 1 2 3 4 5 10m

Scale 1:100

NICK MATTHEWS Surveying Ltd Chartered Building Surveyor

Dysart House Church Lane Worton Devizes SN10 5SH
07769 704733 hello@nickmatthewssurveying.co.uk
www.nickmatthewssurveying.co.uk

Rev Date Details

22A MILL ROAD WORTON DEVIZES SN10 5SF
Proposed works for David and Tina Scott
Proposed Ground Floor Plan
date Dec 2023 scale 1:100 drawn NM checked NM status planning

2341 P/01

©