RIBA Chartered Practice


This drawing is the Copyright of PKA Architects Ltd
Registered in England and Wales No 8605083.
Do not rely on Scaled Dimensions- work to figured dimensions only. If in doubt - ASK
All dimensions to be checked on site by contractor
Work to existing building features where appropriate
Any OS copyright data on this drawing is reproduced under licence

THE Green REGISTER OF CONSTRUCTION PROFESSIONALS

REVISIONS

FILE PATH C:\Users\peter\PKA Architects Ltd\TEAM PKA - Documents\Current Projects\1990 Everett Urchfont\03- Site Information\OS\1990 - OS.dwg

DATE PRINTED Monday, 5 September, 2022

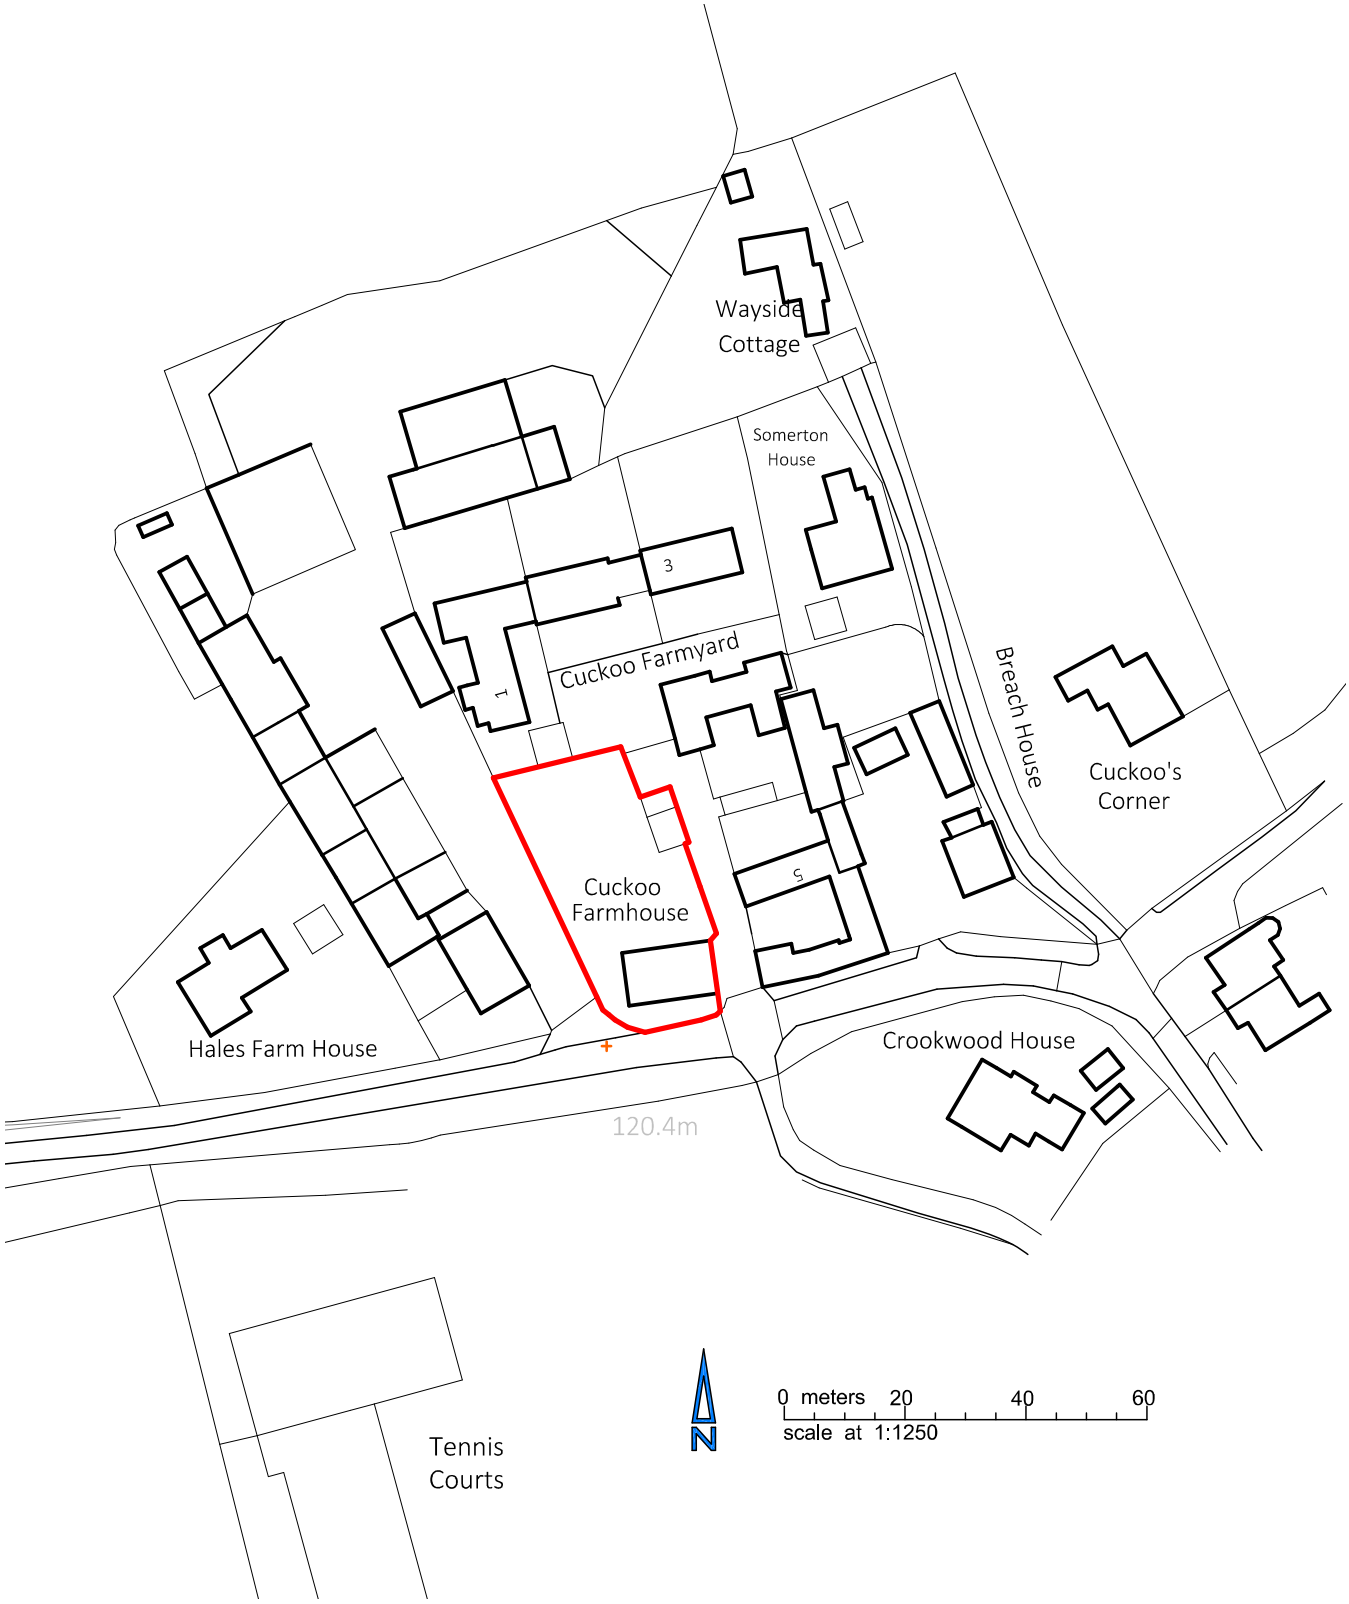

CLIENT Mr and Mrs Everett

SITE Cuckoo Farmhouse, Urchfont

DRAWN pk/ DATE 05-09-2022 SCALE 1:1250 @ A4

TITLE Location Plan

STATUS ISSUED FOR PLANNING APPLICATION

DRAWING NUMBER Location1990 - OS.dwg

PKA ARCHITECTS
PKA Architects Ltd RIBA CHARTERED PRACTICE
Featherbrook, Whistley Road, Potterne, Devizes, Wiltshire. SN10 5TD
tel 01380-725688 peter@pka-architects.com www.pka-architects.com